

SKILLING, HELLE, CHRISTIANSEN, ROBERTSON — Structural & Civil Engineers

PROJECT THE WORLD TRADE CENTER | TITLE 10'x10" OPENING AT ELEVATION 253' | DATE 1-4-75

REVISIONS
⚠ 9-23-75
⚠ 12-4-75

Clean face of exist. conc. and throughly coat entire surface with approved epoxy bonding compound just before casting new "non-shrink" f'c=4000psi concrete.

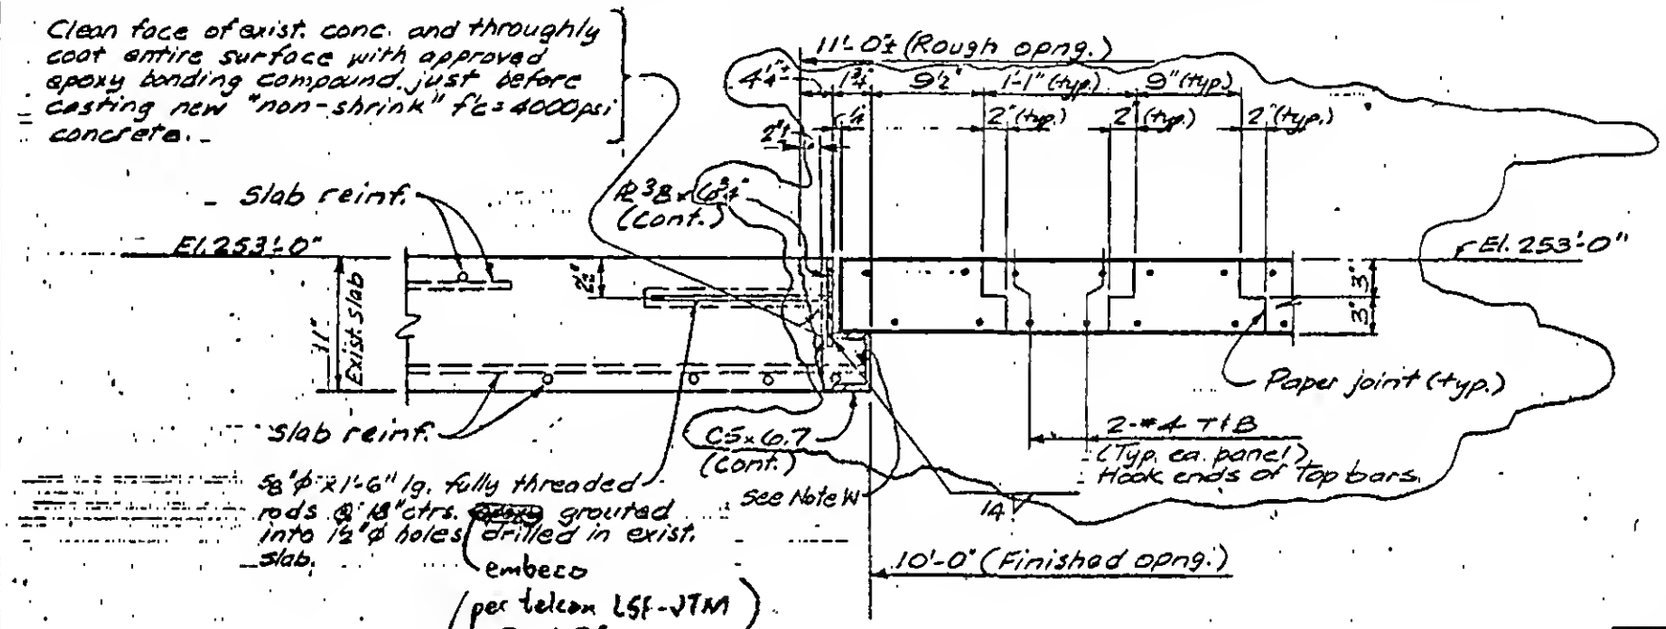

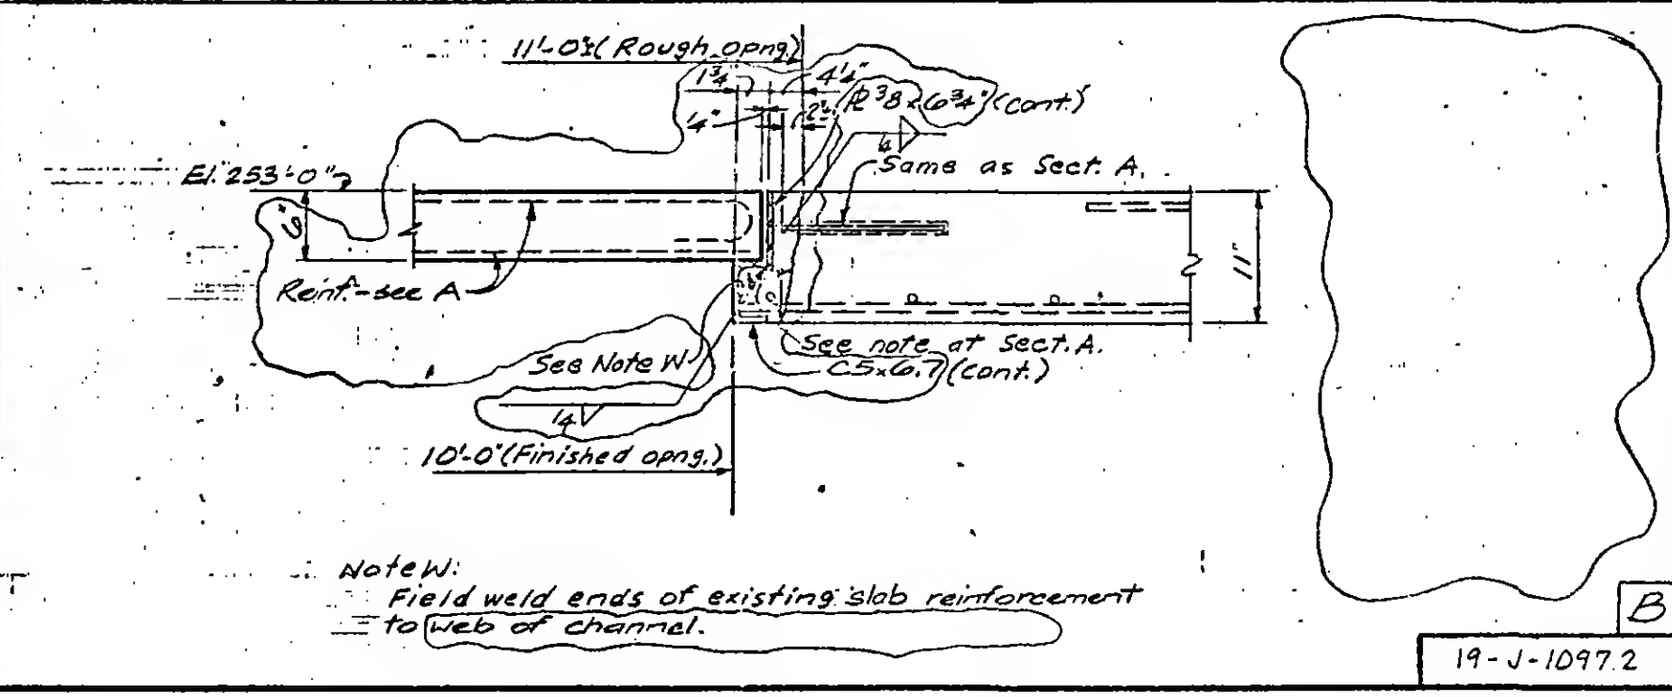

Note W:
Field weld ends of existing slab reinforcement to web of channel.

LICENSED PROFESSIONAL ENGINEER
LESLIE E. ROBERTSON
No 24380
UNIVERSITY OF THE STATE OF NEW YORK

DESIGNED F. Salvadori
DRAWN A.L. Franqui
REVIEWED J.J.M.

19-J-1097.2