

SKILLING, HELLE, CHRISTIANSEN, ROBERTSON — Structural & Civil Engineers

PROJECT THE WORLD TRADE CENTER | TITLE 10'x10" OPENING AT ELEVATION 253' | DATE 9-4-75

REVISIONS
1 9-23-75
2 12-4-75

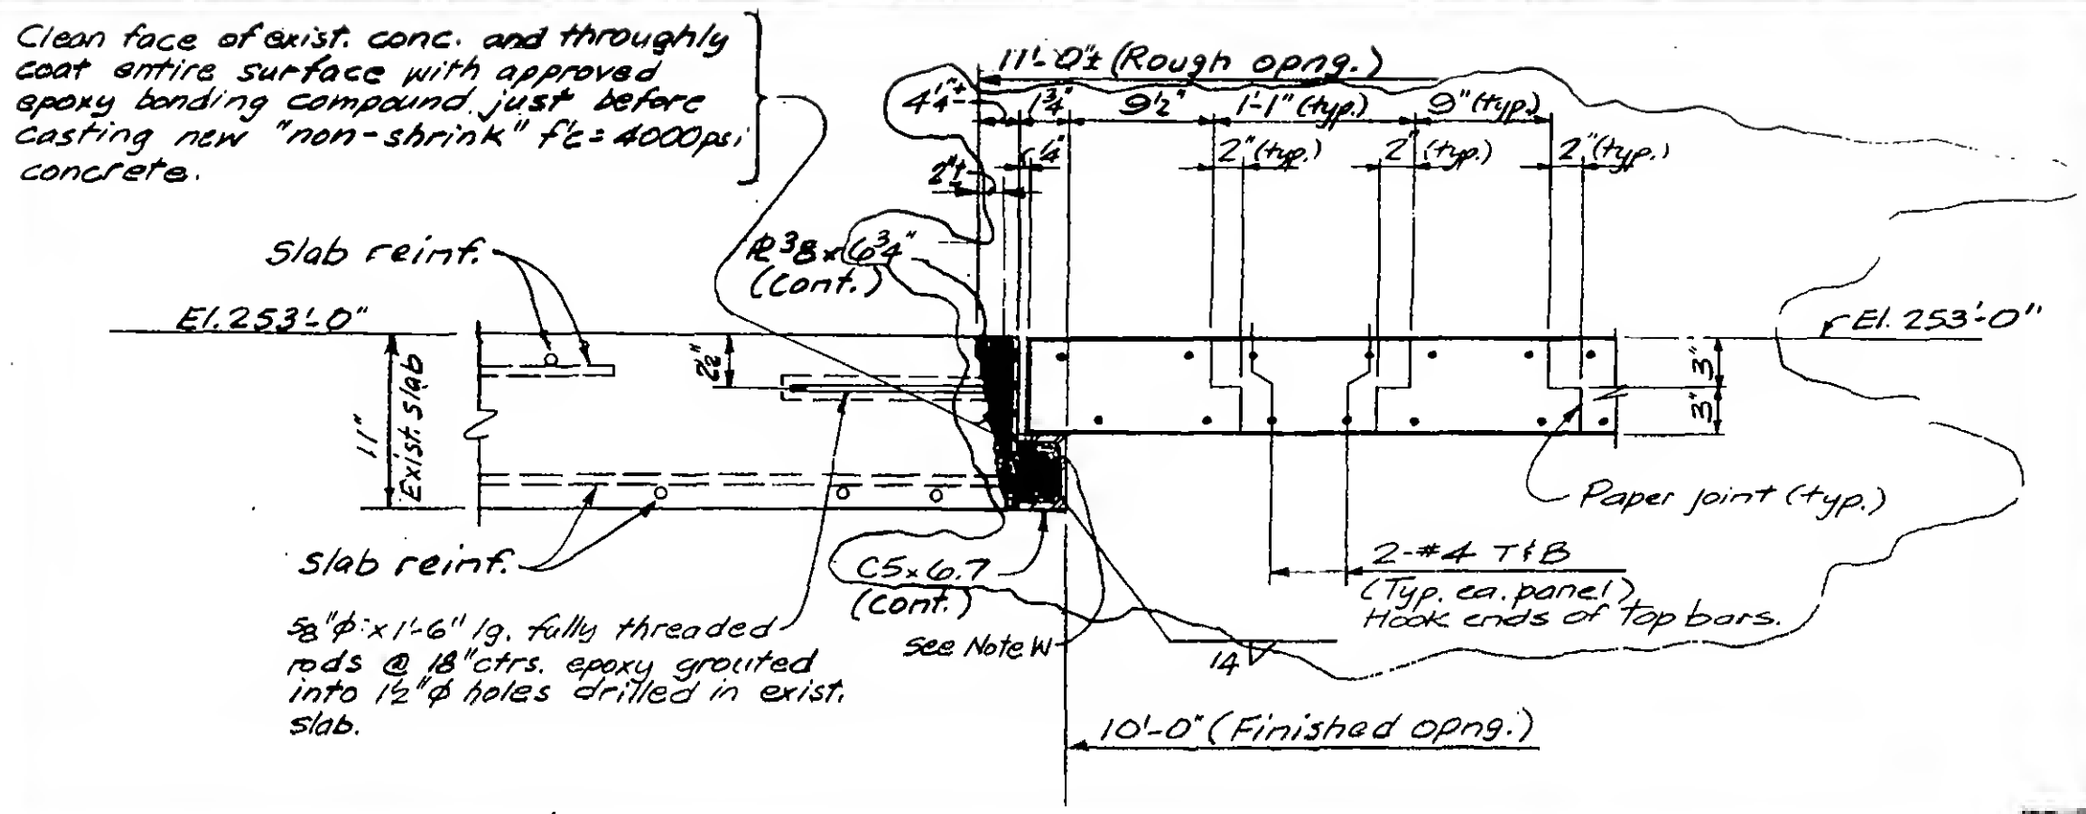

A

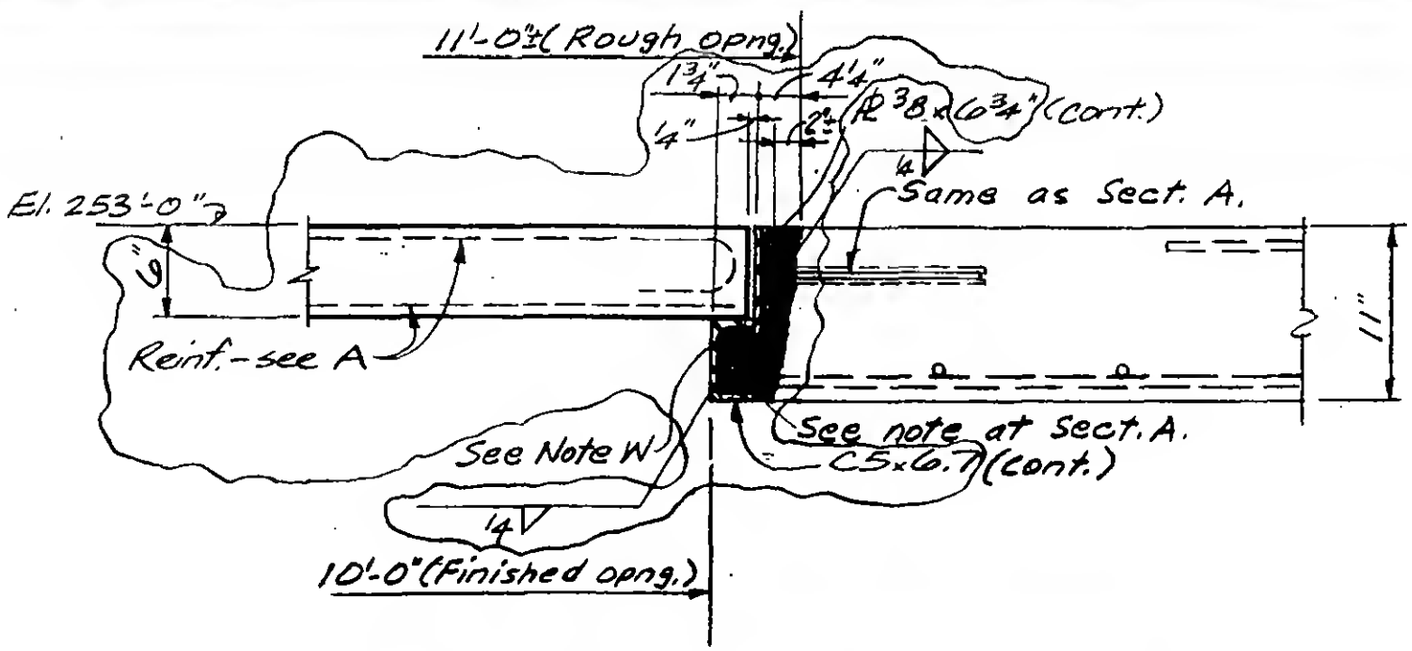

B

Note W:
Field weld ends of existing slab reinforcement to web of channel.

LICENSED PROFESSIONAL ENGINEER — LESLIE E. ROBERTSON — No. 34960 — UNIVERSITY OF THE STATE OF NEW YORK

DESIGNED F. Sujyi
DRAWN A.L. Franqui
REVIEWED J.T.M.

19-J-1097.2