File WTC 117
WTC Tel/Co


SKILLING, HELLE, CHRISTIANSEN, ROBERTSON — Structural & Civil Engineers

PROJECT THE WORLD TRADE CENTER | TITLE TEL/CO REVISIONS TOWER B FL. 9 & 10 | DATE 12-13-71


REVISIONS

1-12-72
General Rev.

See Notes on
19-B-1106.2

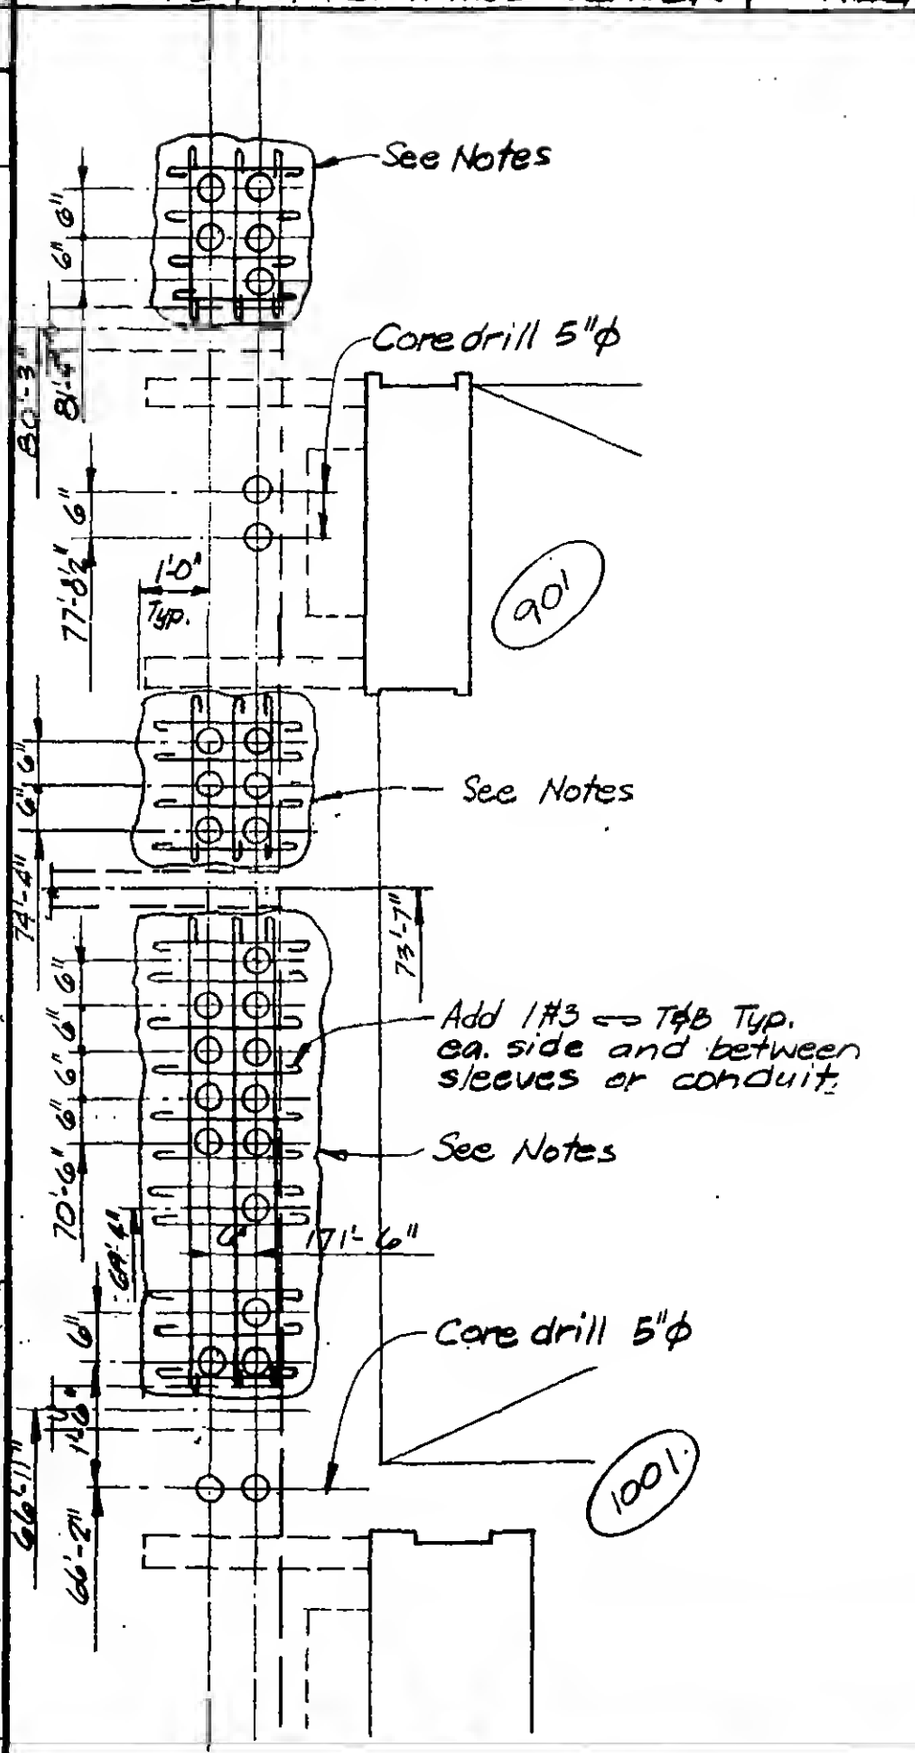

Floor 9

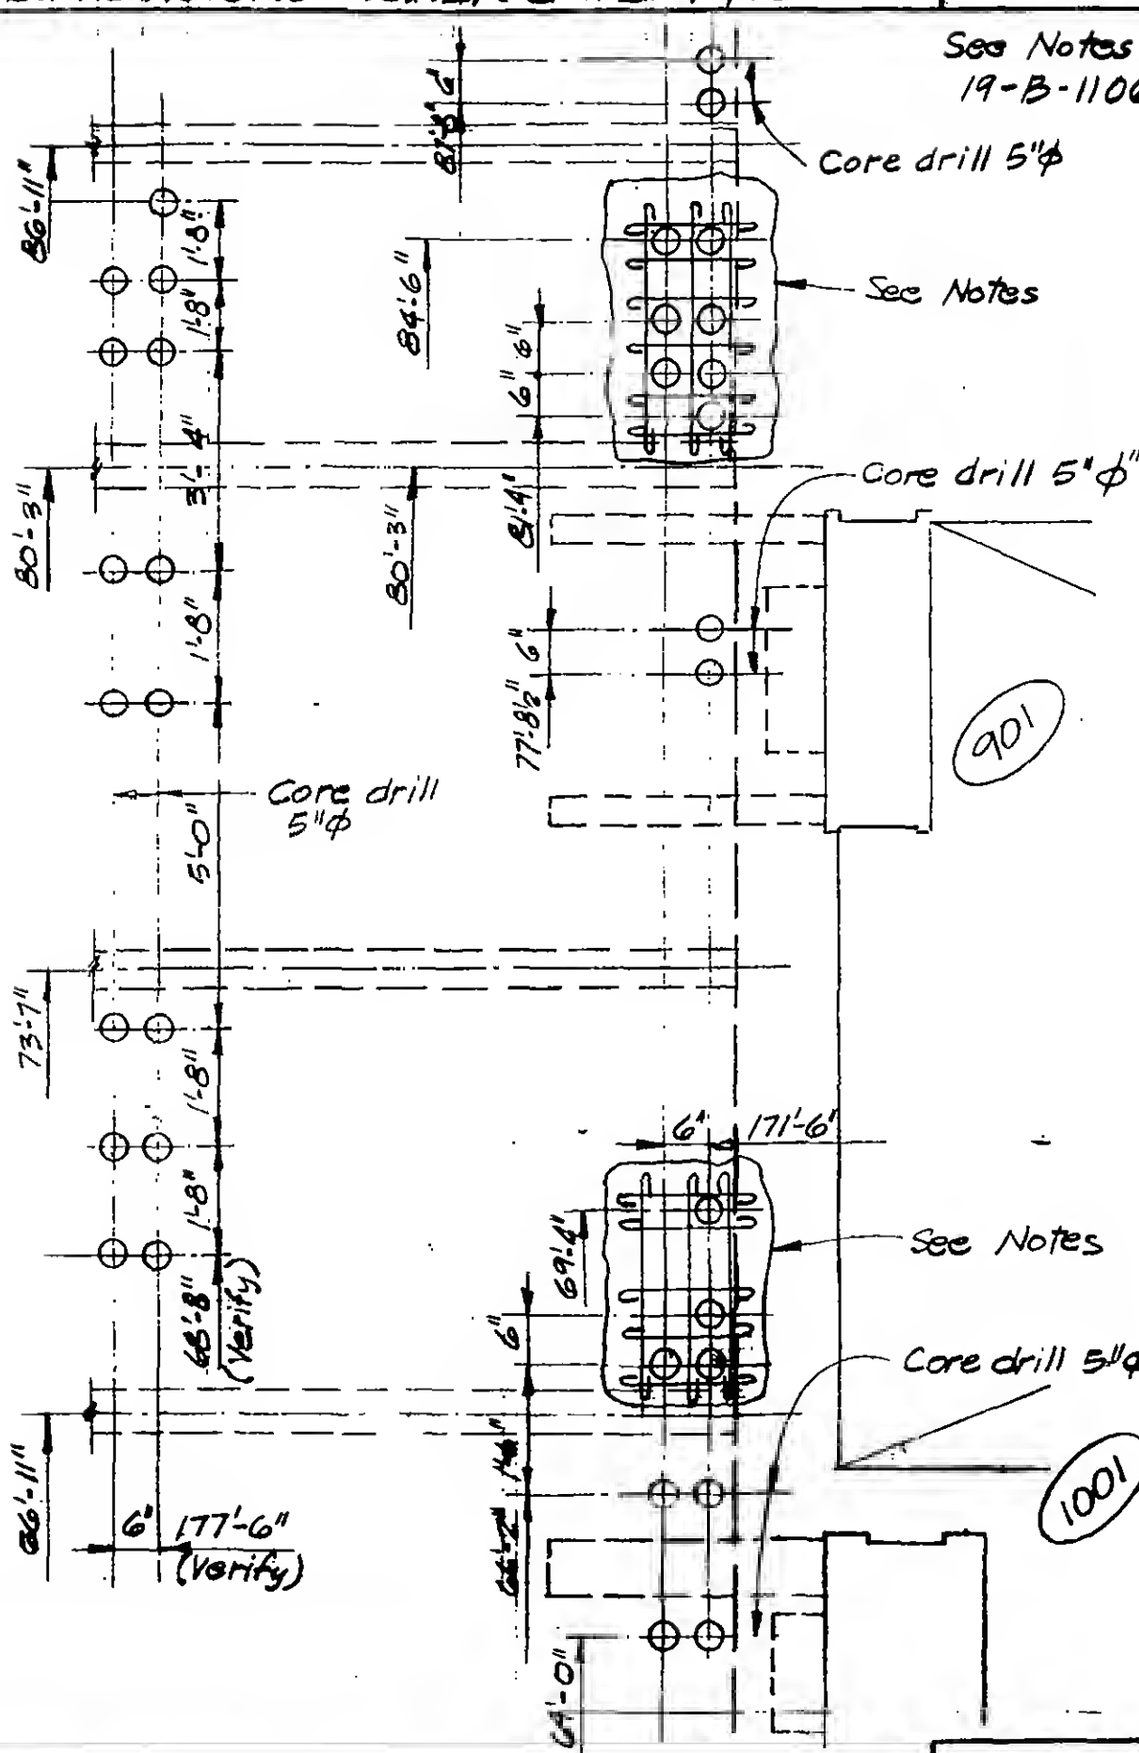

Floor 10

LICENSED PROFESSIONAL ENGINEER
LESLIE E. ROBERTSON
No. 34360
UNIVERSITY OF THE STATE OF NEW YORK

DESIGNED

DRAWN
P.M. Christian

REVIEWED

19-B-1106.1