
SKILLING, HELLE, CHRISTIANSEN, ROBERTSON — Structural & Civil Engineers


PROJECT: THE WORLD TRADE CENTER | TITLE: TOWER B-PH-SHAFT 50 EXTENSION | DATE: 1-10-72

REVISIONS

R

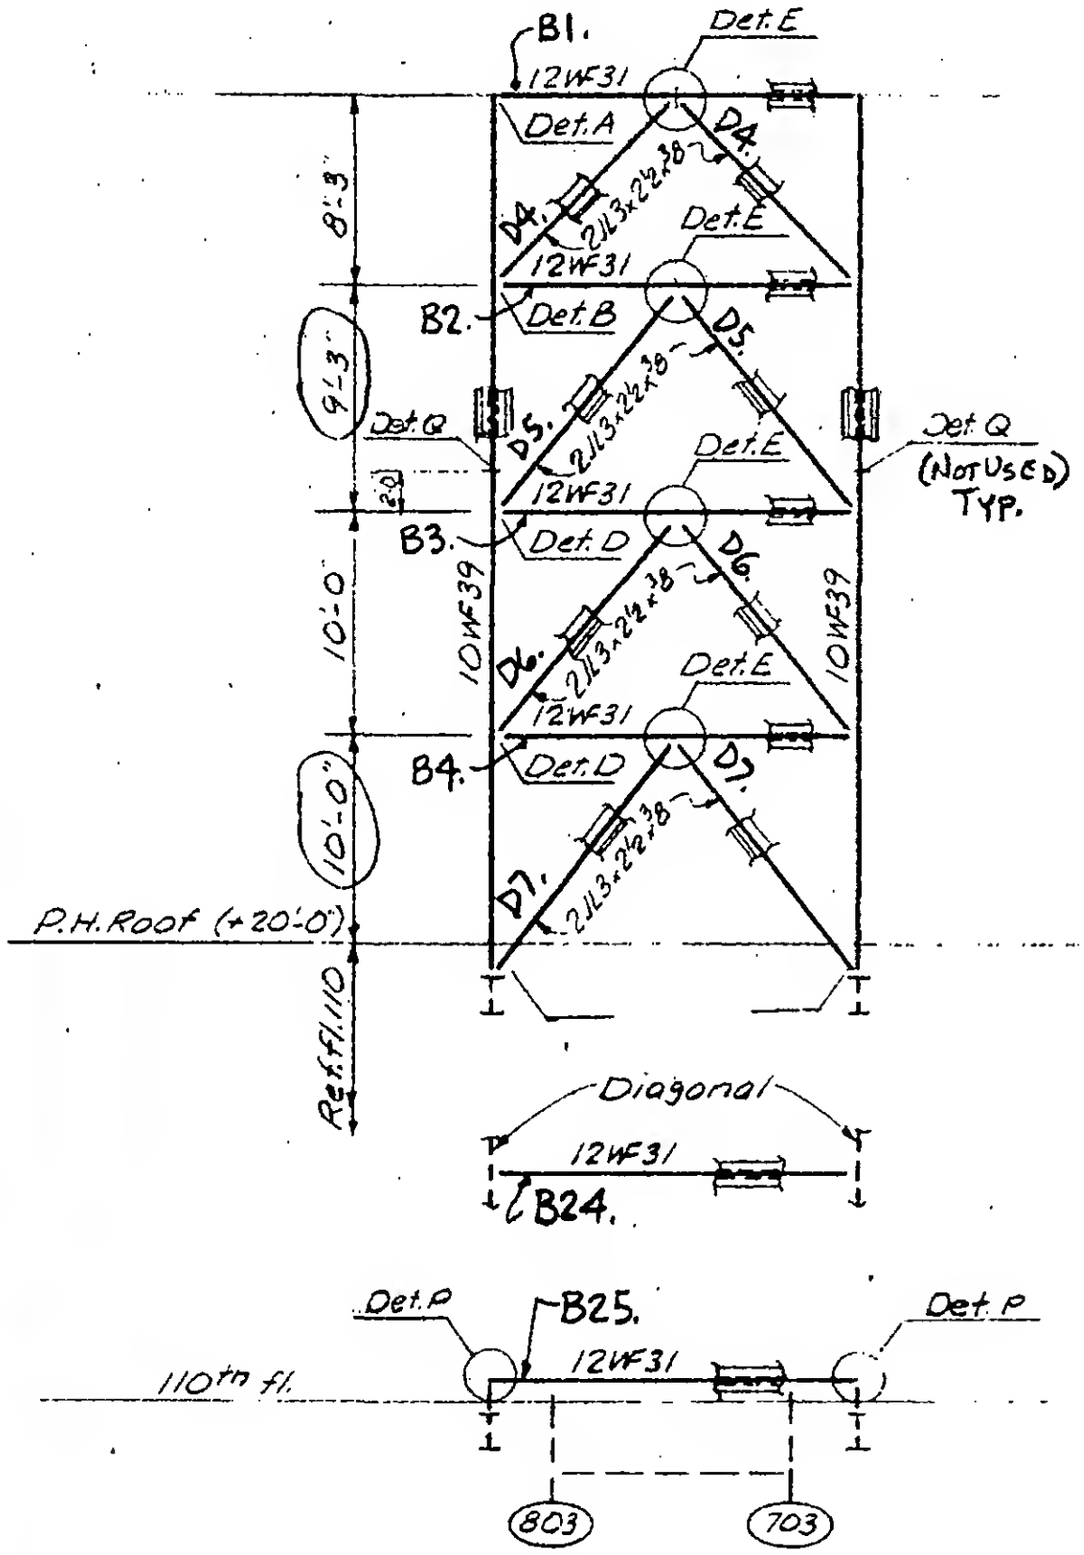

Section A-A

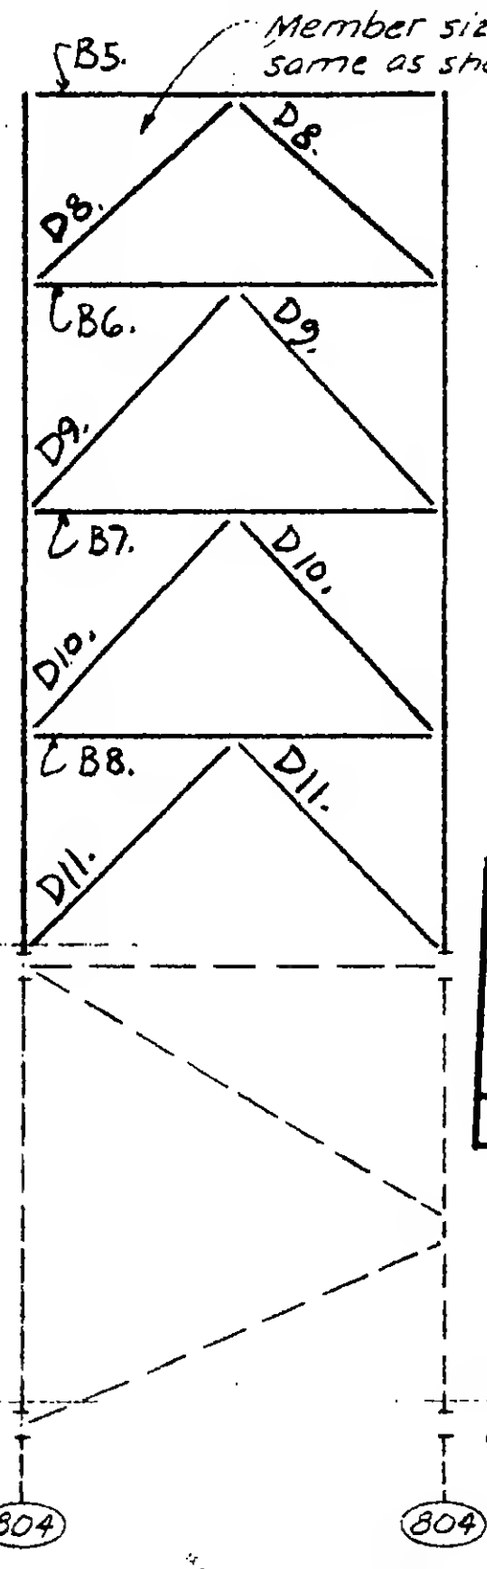

Section B-B

SKILLING - HELLE CHRISTIANSEN - ROBERTSON
Structural & Civil Engineers

- [x] APPROVED
- [ ] APPROVED AS NOTED
- [x] RESUBMIT
- [ ] REJECTED

Date 3/2/72 By ALR

RECEIVED

FEB 11 1972

SKILLING - HELLE CHRISTIANSEN - ROBERTSON 230 PARK AVE. N.Y.C.

LICENSED PROFESSIONAL ENGINEER — LESLIE E. ROBERTSON — No. 34360 — UNIVERSITY OF THE STATE OF NEW YORK

DESIGNED M. RAMANI

DRAWN A. FRANQUI

REVIEWED

ERECTION PLAN E2

19-B-1108.2