
SKILLING, HELLE, CHRISTIANSEN, ROBERTSON . Structural & Civil Engineers


PROJECT THE WORLD TRADE CENTER | TITLE TOWER B-PH-SHAFT 50 EXTENSION | DATE 1-10-72.

REVISIONS

R

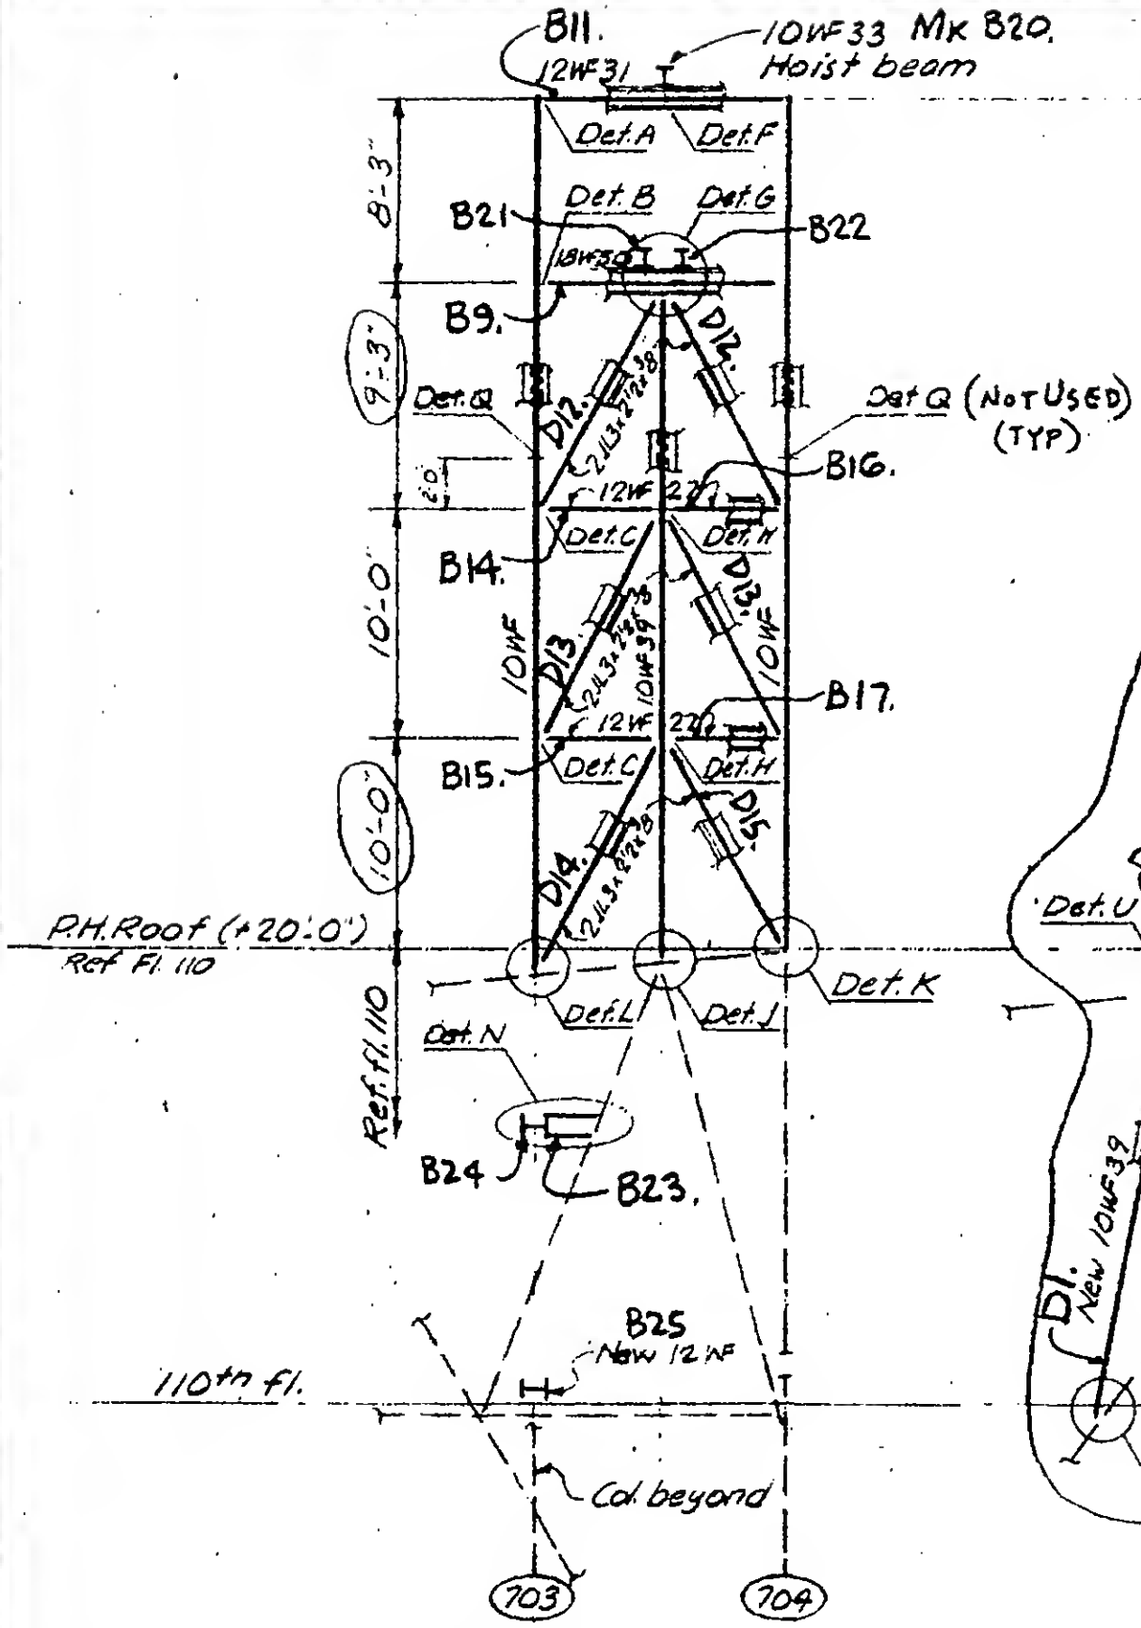

Section C-C

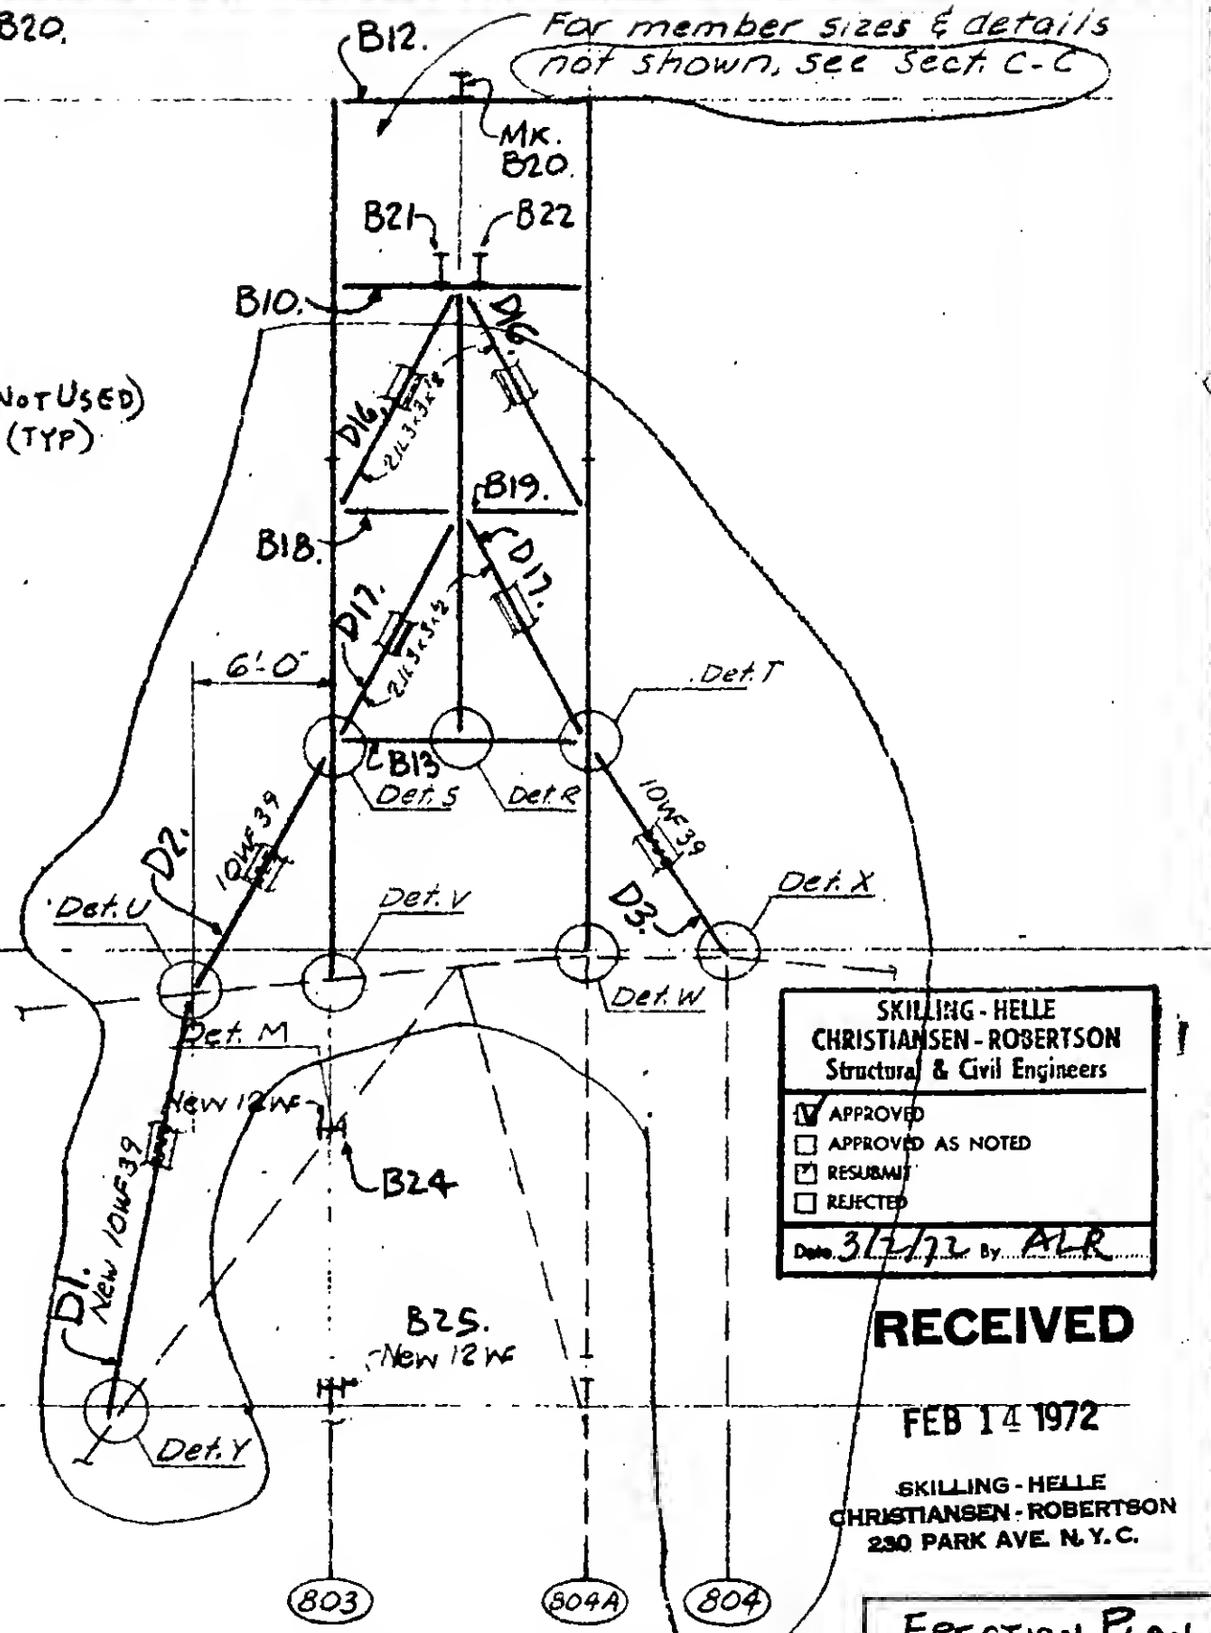

Section D-D

SKILLING - HELLE CHRISTIANSEN - ROBERTSON
Structural & Civil Engineers
☑ APPROVED
☐ APPROVED AS NOTED
☐ RESUBMIT
☐ REJECTED
Date 3/7/72 By ALR

RECEIVED
FEB 14 1972
SKILLING - HELLE CHRISTIANSEN - ROBERTSON
230 PARK AVE. N.Y.C.

LICENSED PROFESSIONAL ENGINEER
LESLIE E. ROBERTSON
No 34360
UNIVERSITY OF THE STATE OF NEW YORK

DESIGNED M. RAMANI
DRAWN A. FRANQUI
CHECKED

ERECTION PLAN
E3

19-B-1108.3