

SKILLING, HELLE, CHRISTIANSEN, ROBERTSON — Structural & Civil Engineers

PROJECT: THE WORLD TRADE CENTER | TITLE: TEMPORARY ~~RELOCATION~~ OF ELEV. 50 MACHINE | DATE: 2-28-72

REVISIONS

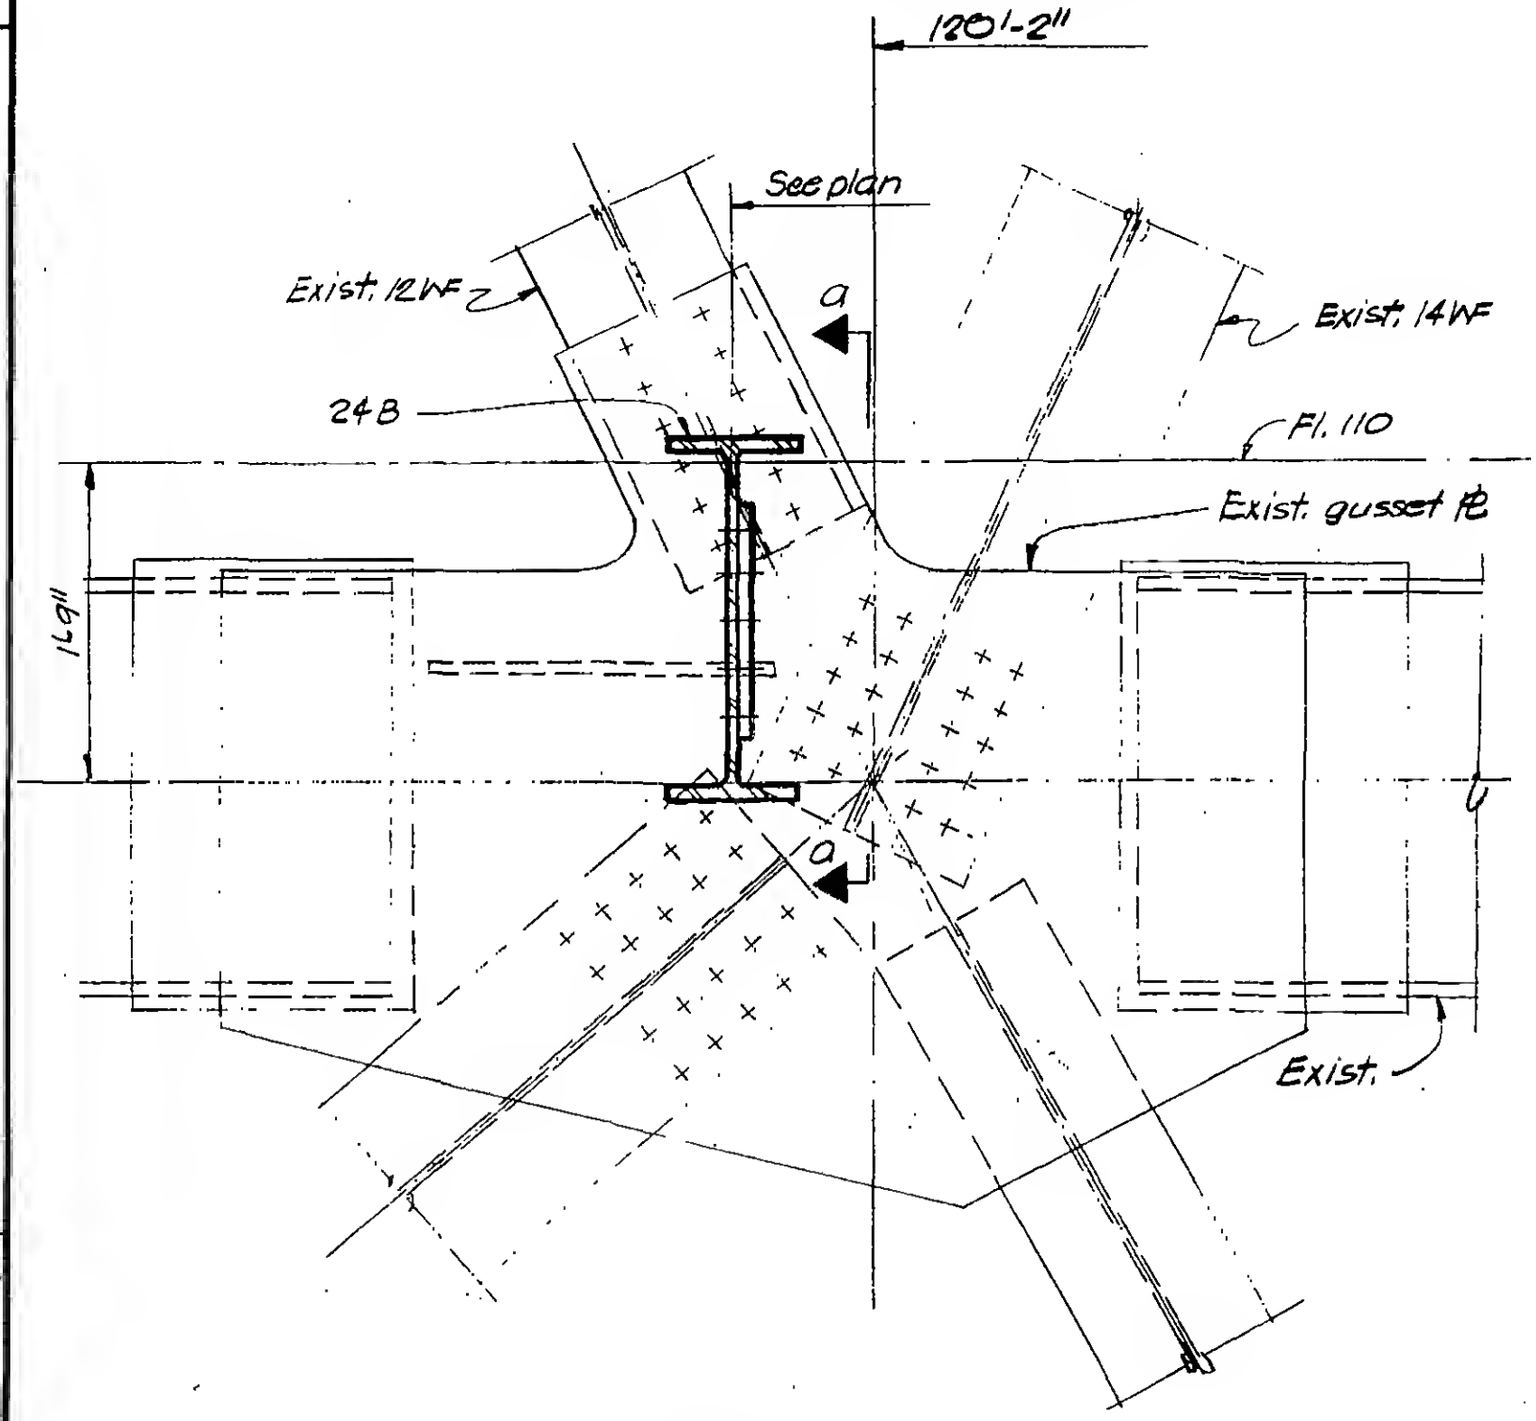

Detail A A

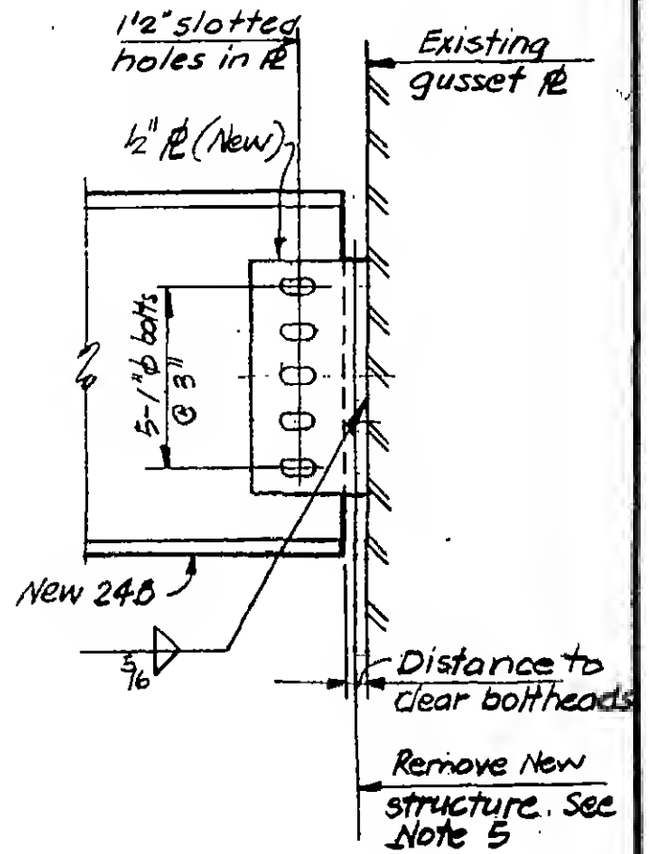

Section a-a

LICENSED PROFESSIONAL ENGINEER — LESLIE E. ROBERTSON — No. 34360 — UNIVERSITY OF THE STATE OF NEW YORK

DESIGNED: M. Ramoni
DRAWN: P.M. Ozeki
REVIEWED: [illegible]

19-B-1108.19