
SKILLING, HELLE, CHRISTIANSEN, ROBERTSON — Structural & Civil Engineers

PROJECT ~~THE WORLD TRADE CENTER~~ | TITLE TEMPORARY RELOCATION OF ELEV. 50 MACHINE | DATE 2-28-72

REVISIONS

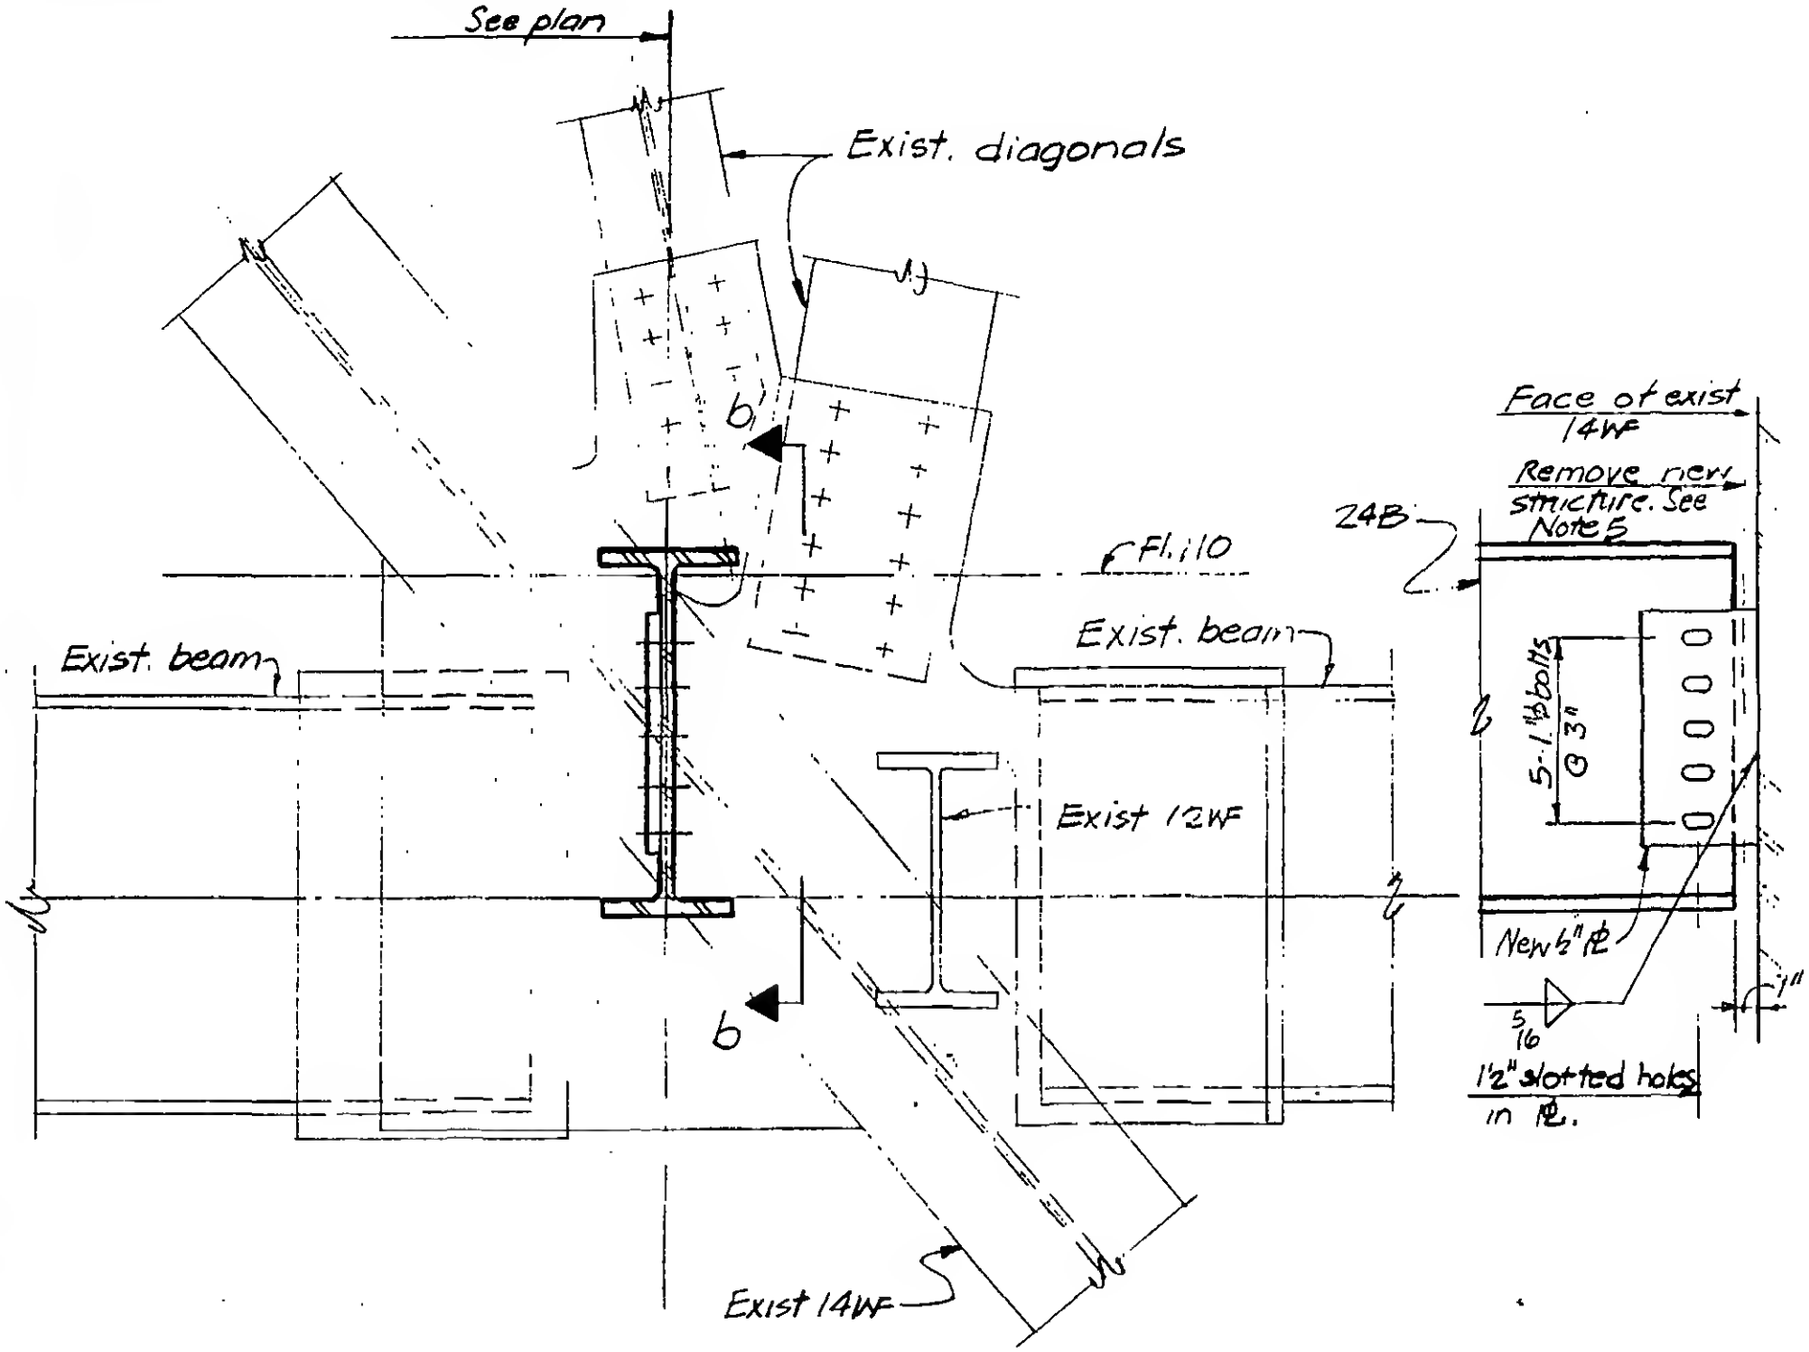

Detail BB

Section b-b

LICENSED PROFESSIONAL ENGINEER LESLIE E. ROBERTSON No. 24360 UNIVERSITY OF THE STATE OF NEW YORK

DESIGNED M. Ramani

DRAWN P.M. Ordi

REVIEWED I.D. Brewer

19-B-1108.20