

SKILLING, HELLE, CHRISTIANSEN, ROBERTSON — Structural & Civil Engineers

PROJECT: THE WORLD TRADE CENTER | TITLE: TOWER B - FLOOR 106 PLAN | DATE: 3-3-72

REVISIONS

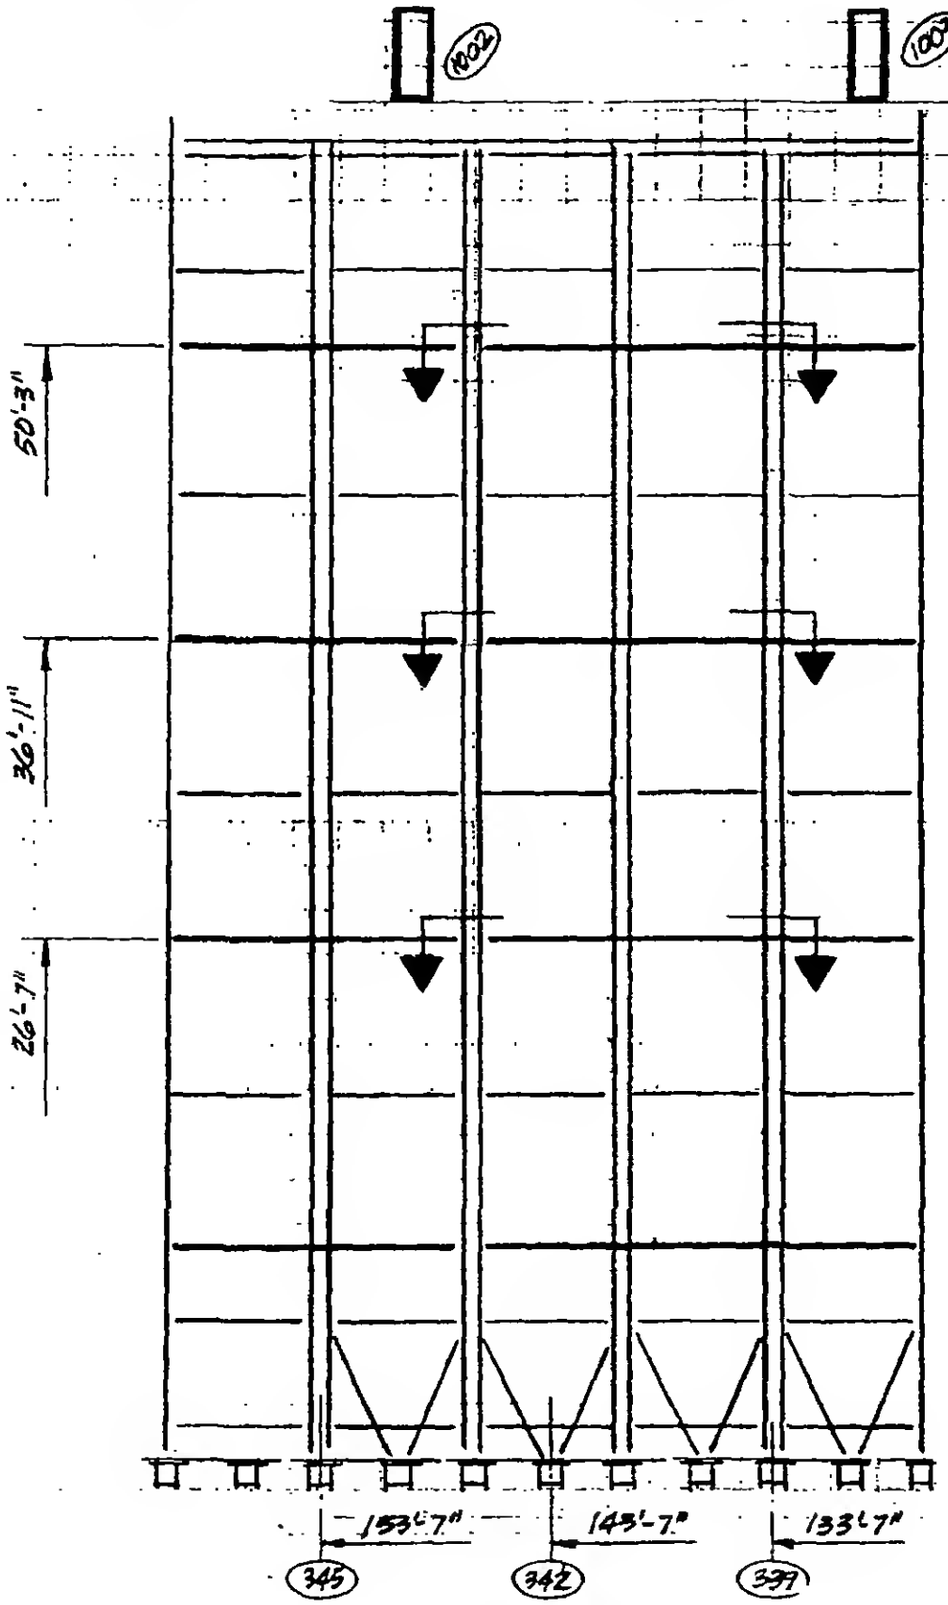

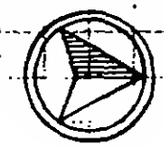

NOTES:

1. All work to be accomplished in accordance with project specification.
2. All new structural steel to be ASTM A36
3. All new welds to be made using E70xx. low hydrogen electrode.
4. Remove exist spray fireproofing as required to accomplish new work then replace on existing and fireproof new work.
5. Where gap exists, increase fillet weld size by amount of gap.



DESIGNED

DRAWN PMOreli

REVIEWED

19-B-1112.1