
SKILLING, HELLE, CHRISTIANSEN, ROBERTSON — Structural & Civil Engineers

PROJECT: THE WORLD TRADE CENTER | TITLE: INSTALLATION OF OMITED SLAB-TOWER B-E.1253 | DATE: 8-7-73

REVISIONS

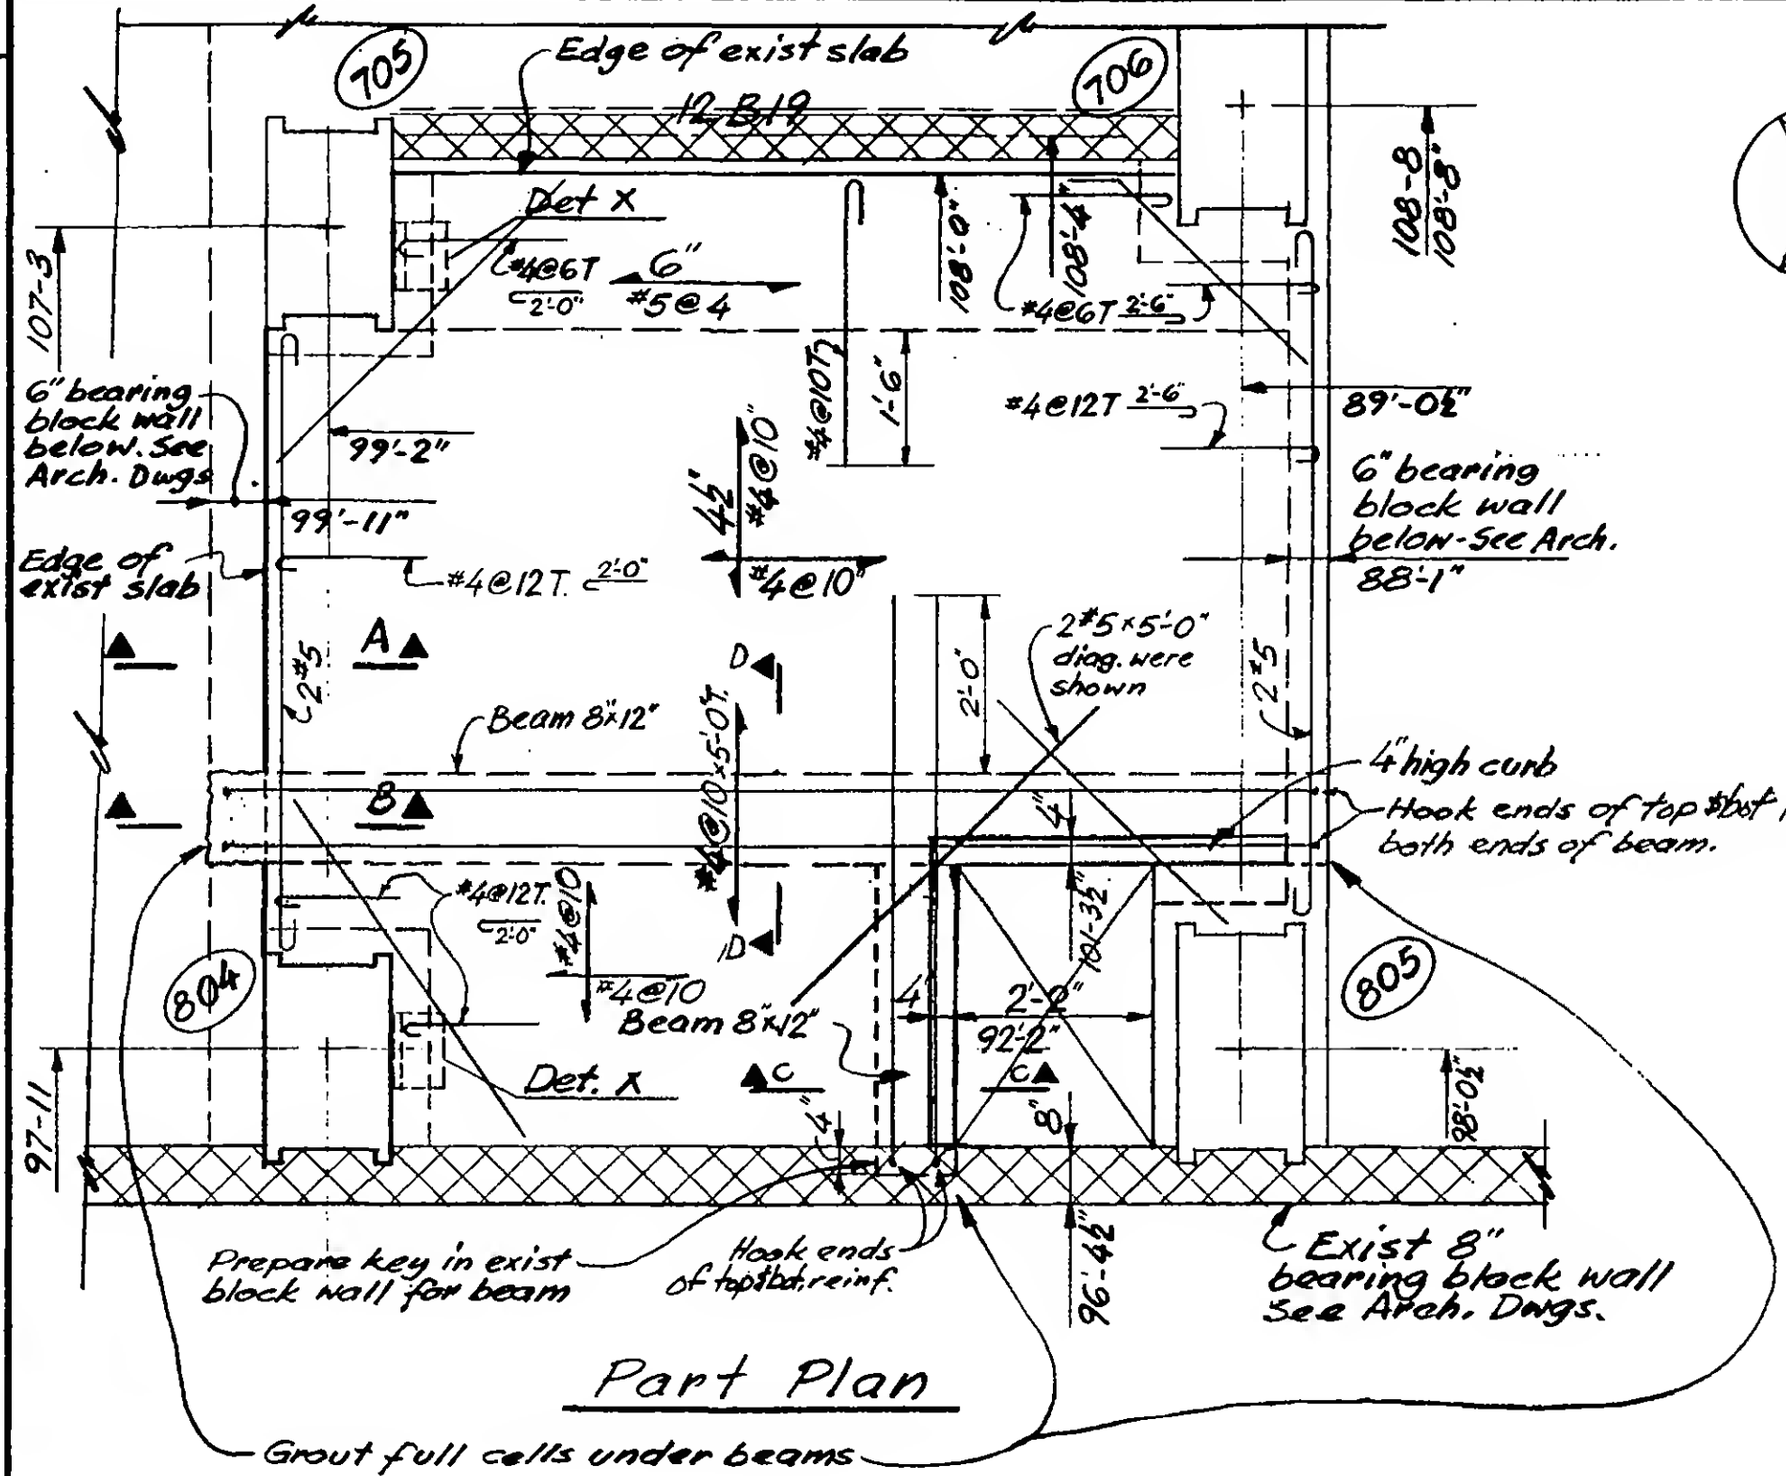

Part Plan

Grout full cells under beams

LICENSED PROFESSIONAL ENGINEER — LESLIE E. ROBERTSON — No. 34360 — UNIVERSITY OF THE STATE OF NEW YORK

DESIGNED: JTM
DRAWN: JG
REVIEWED: WAB

19-B-1132.1