

SKILLING, HELLE, CHRISTIANSEN, ROBERTSON — Structural & Civil Engineers

PROJECT THE WORLD TRADE CENTER | TITLE CORNER - SLOPING PARAPET - PH - TOWER A & B | DATE 8-9-73

REVISIONS

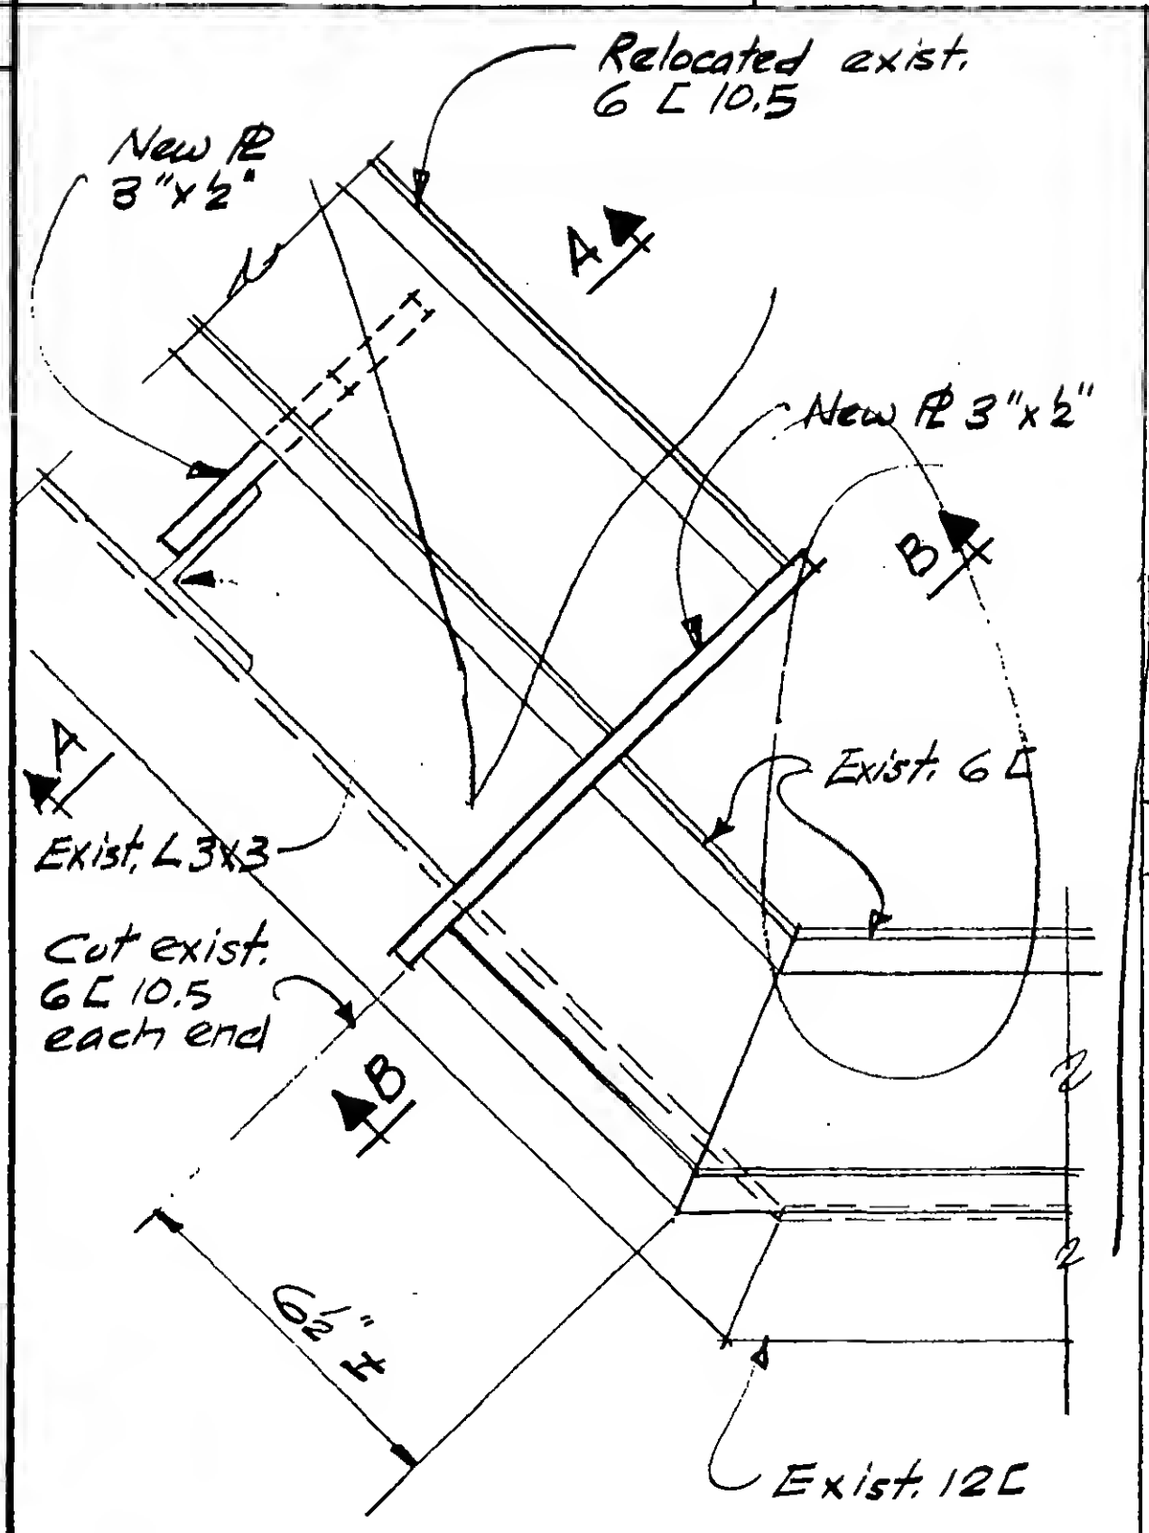

Note: Work with Contract WTC 40000 Sheet No. W-28 & W29

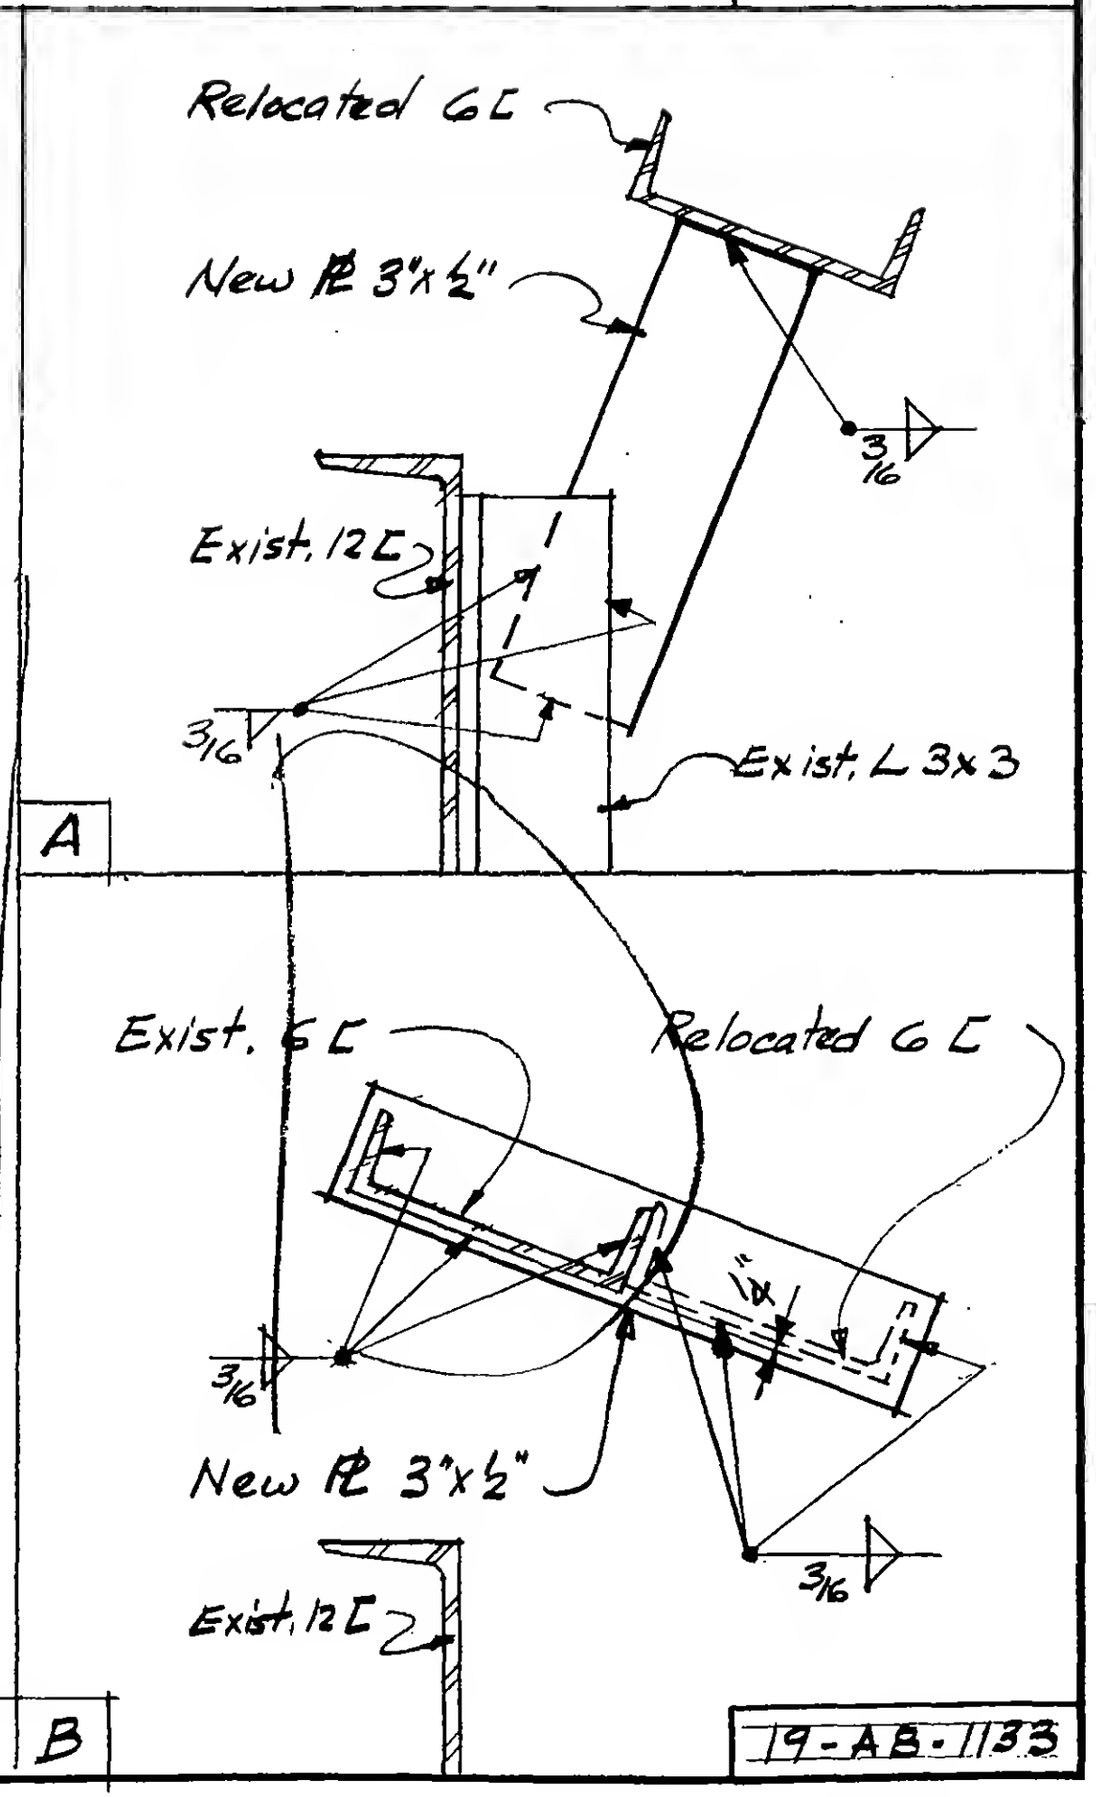

PLAN B

19-AB-1133

LICENSED PROFESSIONAL ENGINEER — LESLIE E. ROBERTSON — No. 34360 — UNIVERSITY OF THE STATE OF NEW YORK

DESIGNED

DRAWN JA

REVIEWED WAB