
SKILLING, HELLE, CHRISTIANSEN, ROBERTSON — Structural & Civil Engineers


PROJECT: THE WORLD TRADE CENTER | TITLE: FLOOR TRUSS C32T5 - FEB. FIRE TRUSS REPAIR | DATE: 2-24-75

REVISIONS

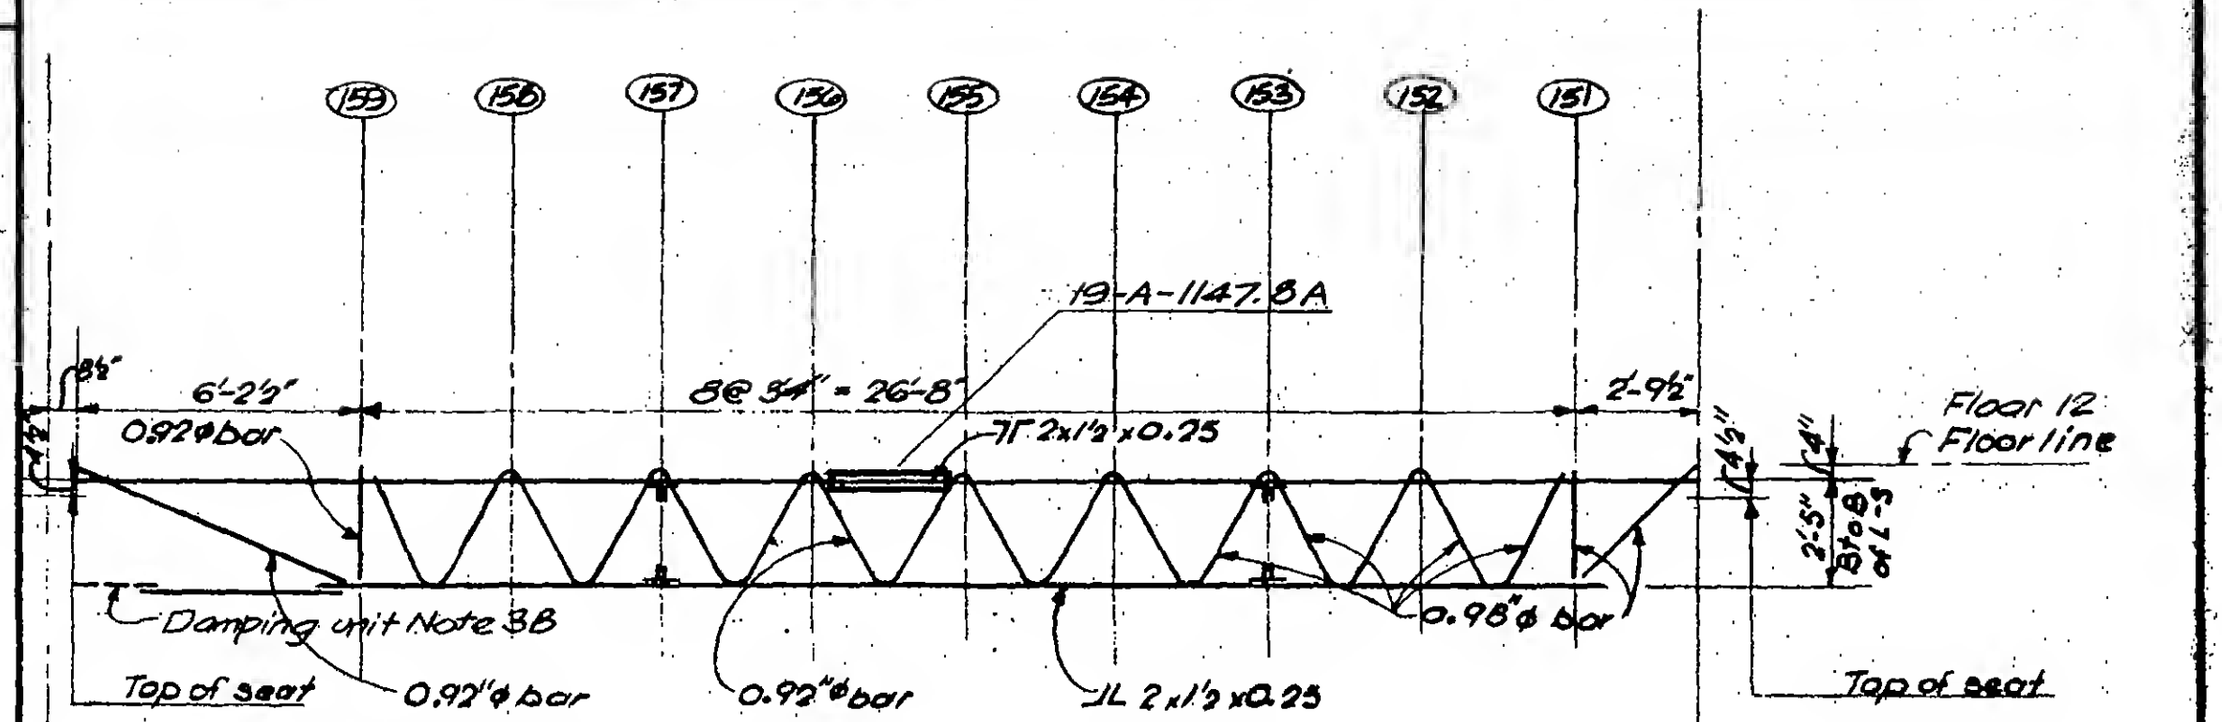

TWO TRUSSES ON COL. LINE 235 (Looking South)

A

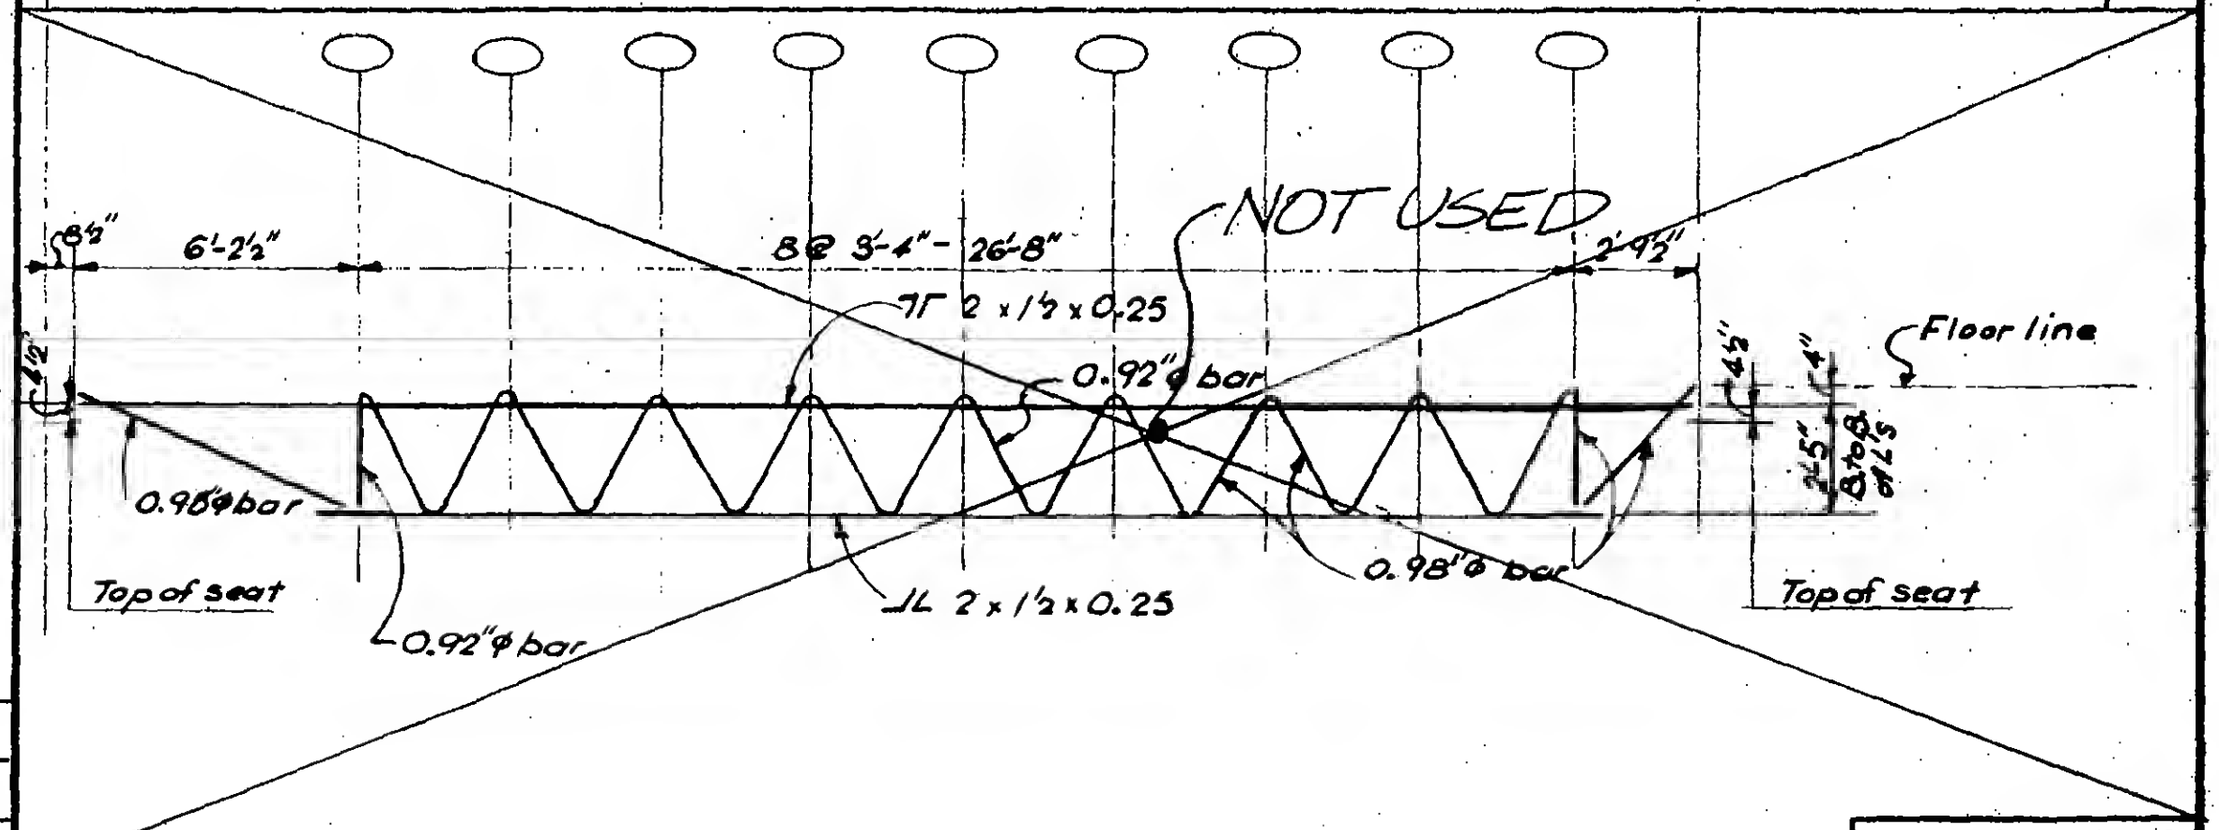

LICENSED PROFESSIONAL ENGINEER — LESLIE E. ROBERTSON — No. 34360 — UNIVERSITY OF THE STATE OF NEW YORK

DESIGNED

DRAWN JB

REVIEWED WLR

19-A-1147.3