
SKILLING, HELLE, CHRISTIANSEN, ROBERTSON — Structural & Civil Engineers

PROJECT: THE WORLD TRADE CENTER | TITLE: FLOOR TRUSS - FEB. FIRE BRIDGING REPAIR | DATE: 2-24-75

REVISIONS

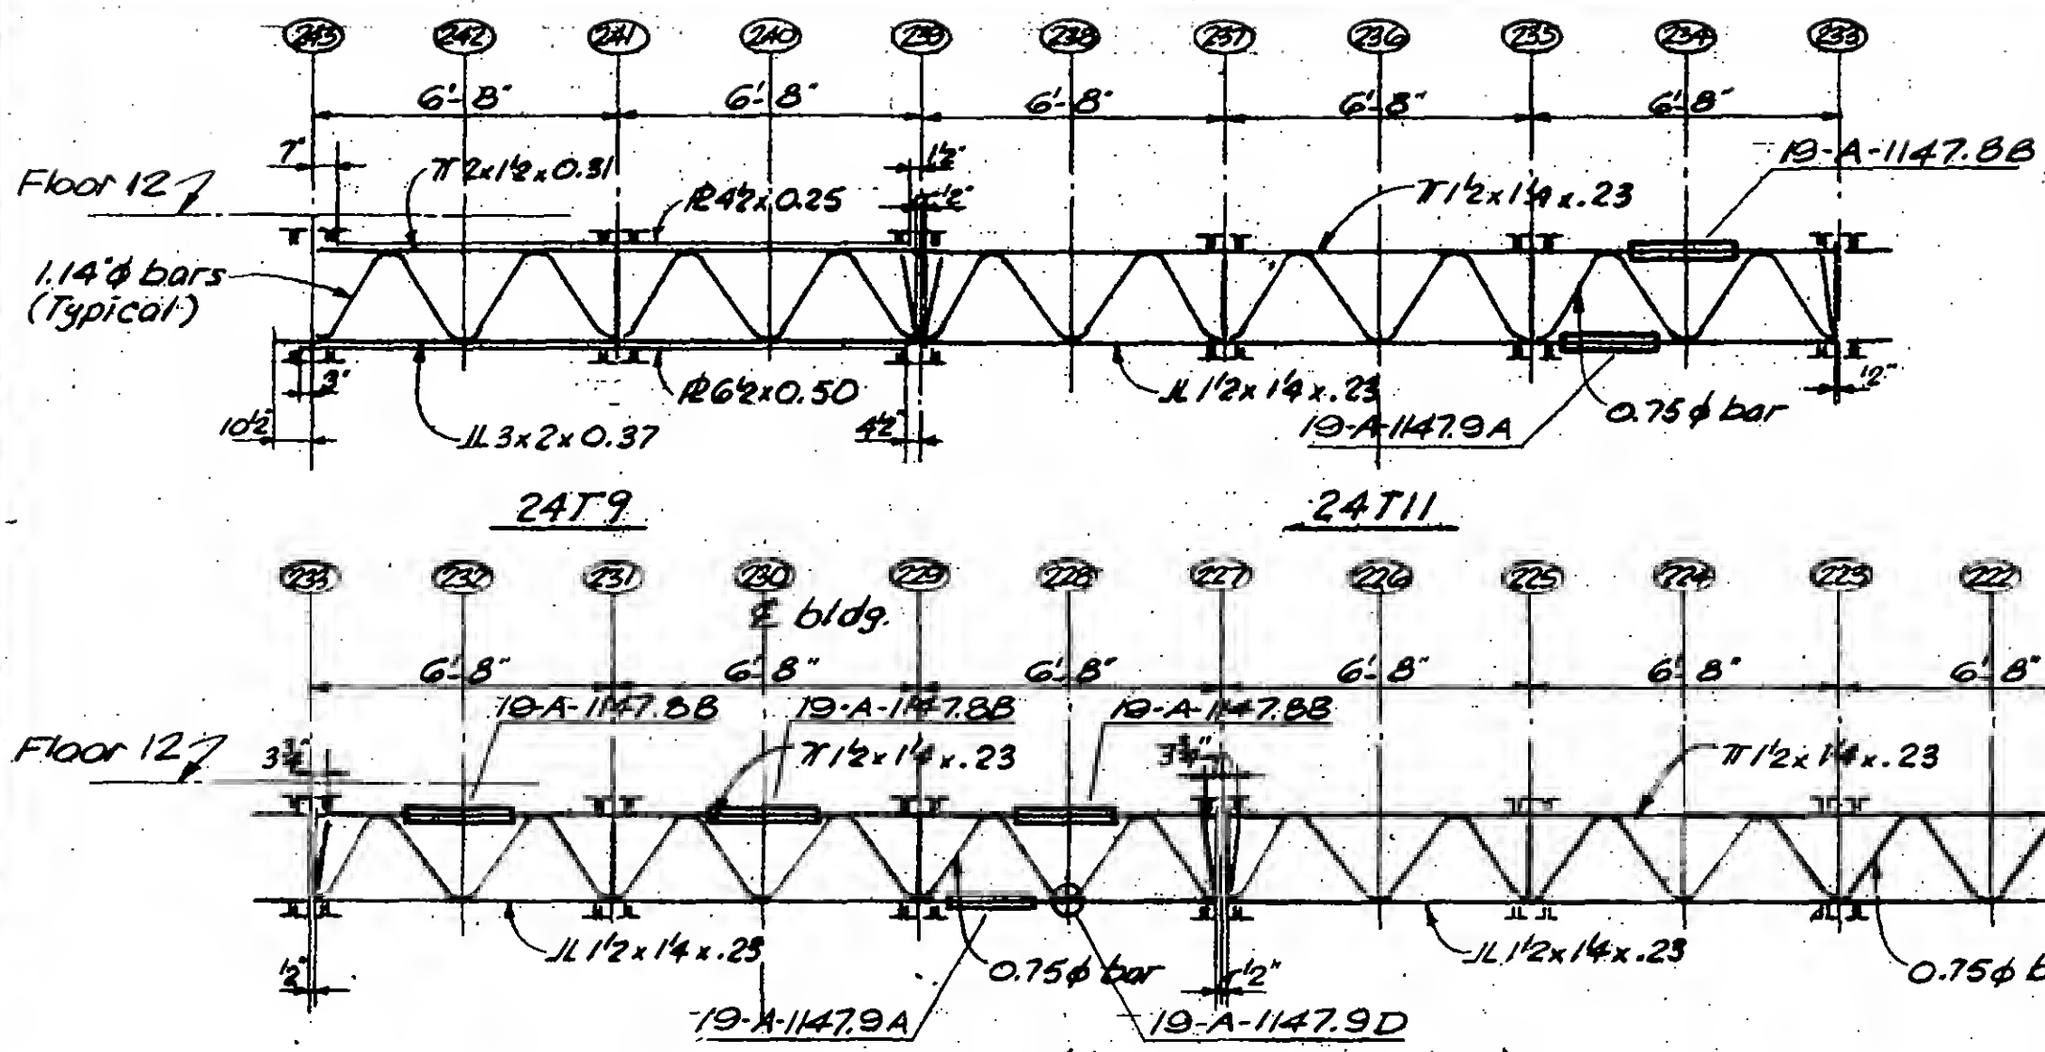

BRIDGING ON COL. LINE 153/307 (Looking West)

LESLIE E. ROBERTSON — No. 24940 — LICENSED PROFESSIONAL ENGINEER — STATE OF NEW YORK

DRAWN: J. GRAMELLI

REVIEWED: LER

19-A-1147.4