


SKILLING, HELLE, CHRISTIANSEN, ROBERTSON — Structural & Civil Engineers

PROJECT | TITLE FLOOR TRUSS - FEB. FIRE BRIDGING REPAIR | DATE 2-24-75

REVISIONS

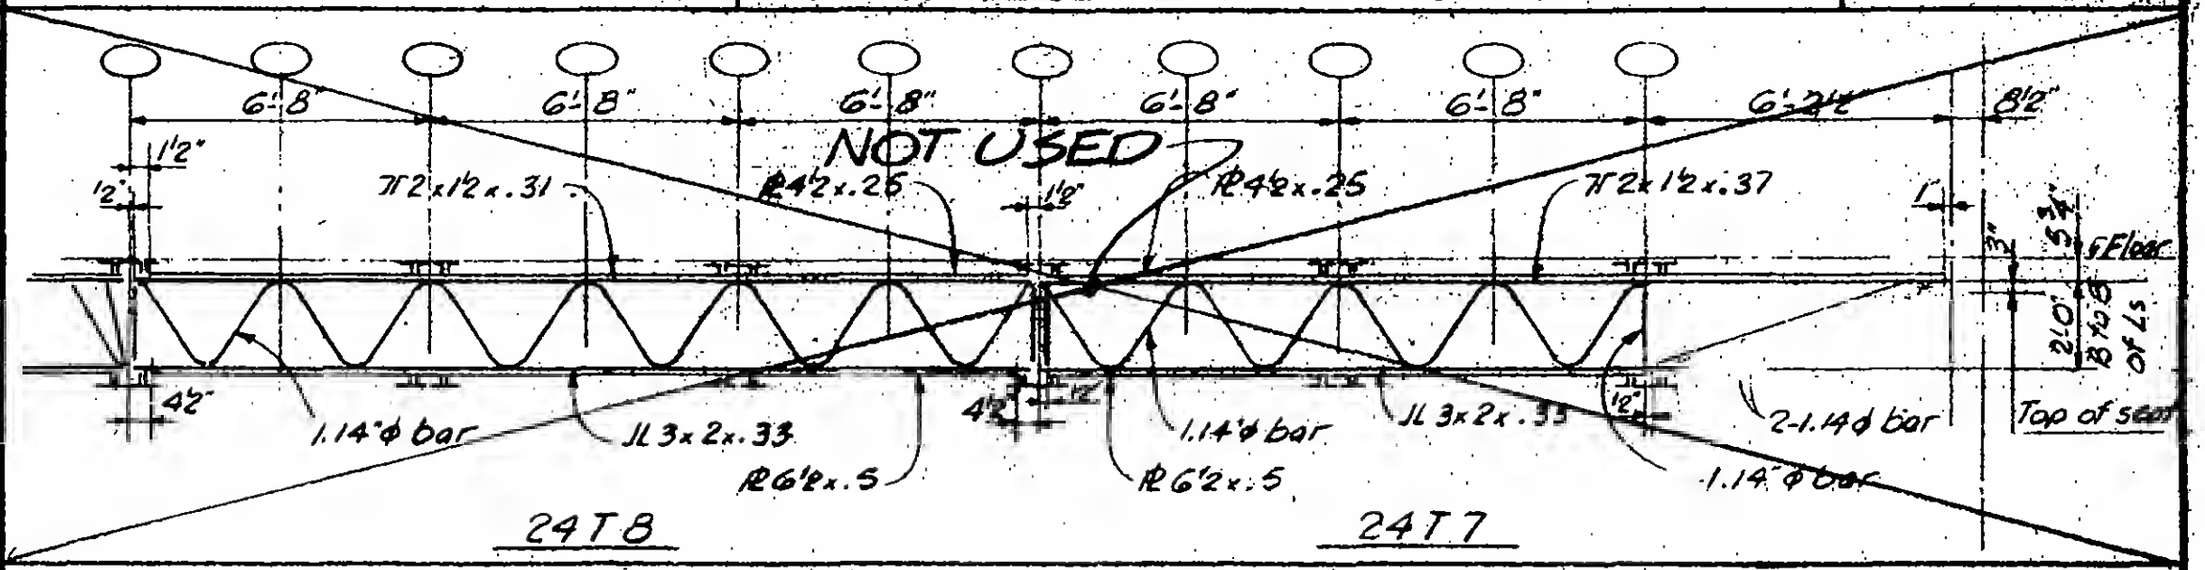

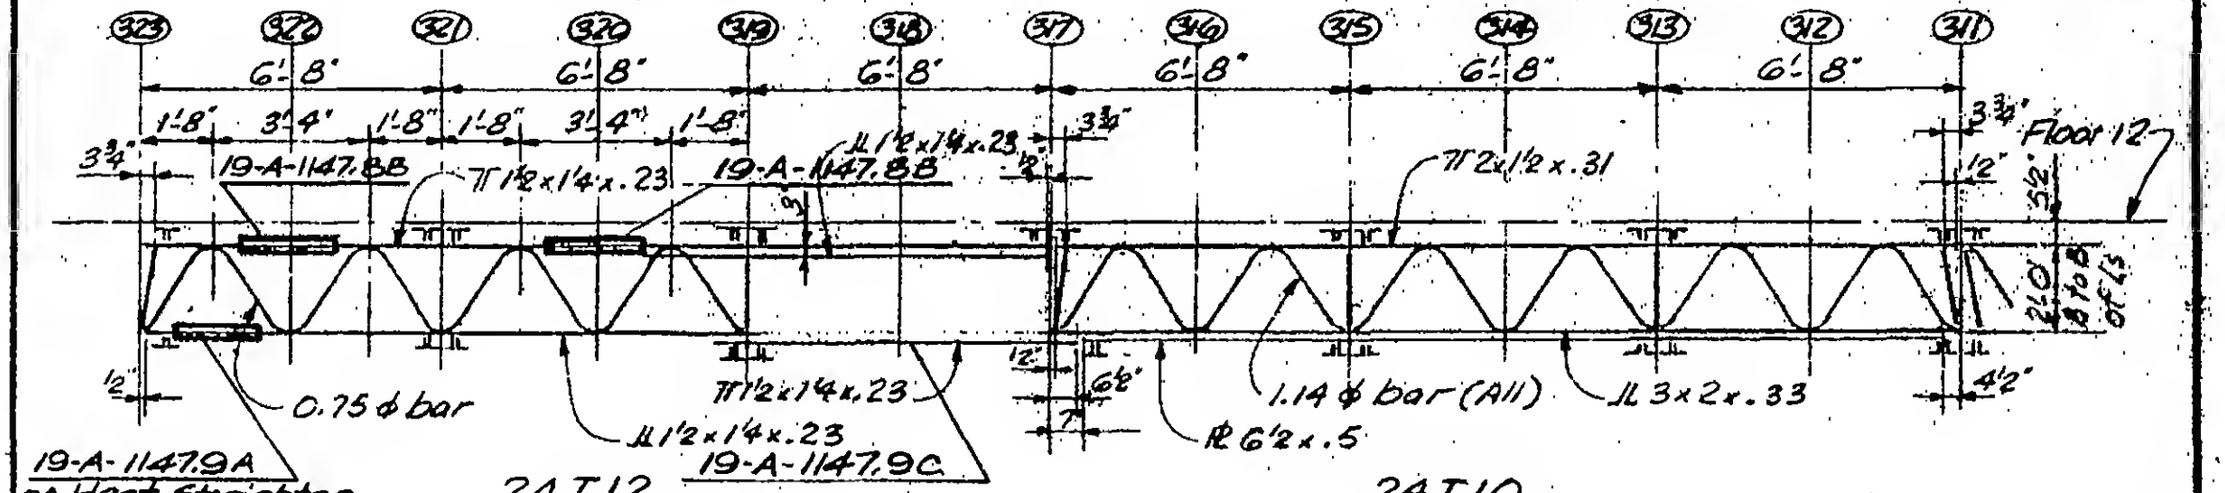

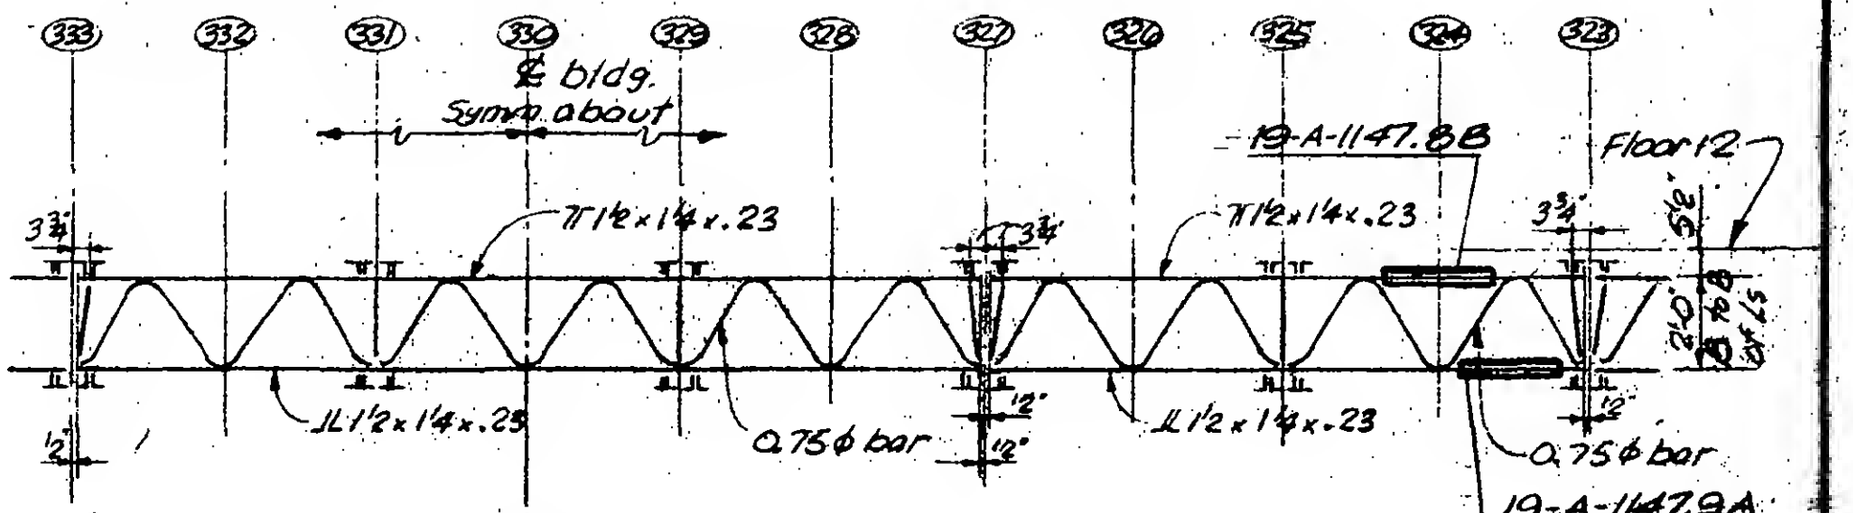

BRIDGING - COL. LINE 24C/41C (Looking North.)

LICENSED PROFESSIONAL ENGINEER — LESLIE E. ROBERTSON — No 34360 — UNIVERSITY OF THE STATE OF NEW YORK

DESIGNED

DRAWN A. FRANQUI

REVIEWED

19-A-1147.6