
SCALE

REVISIONS

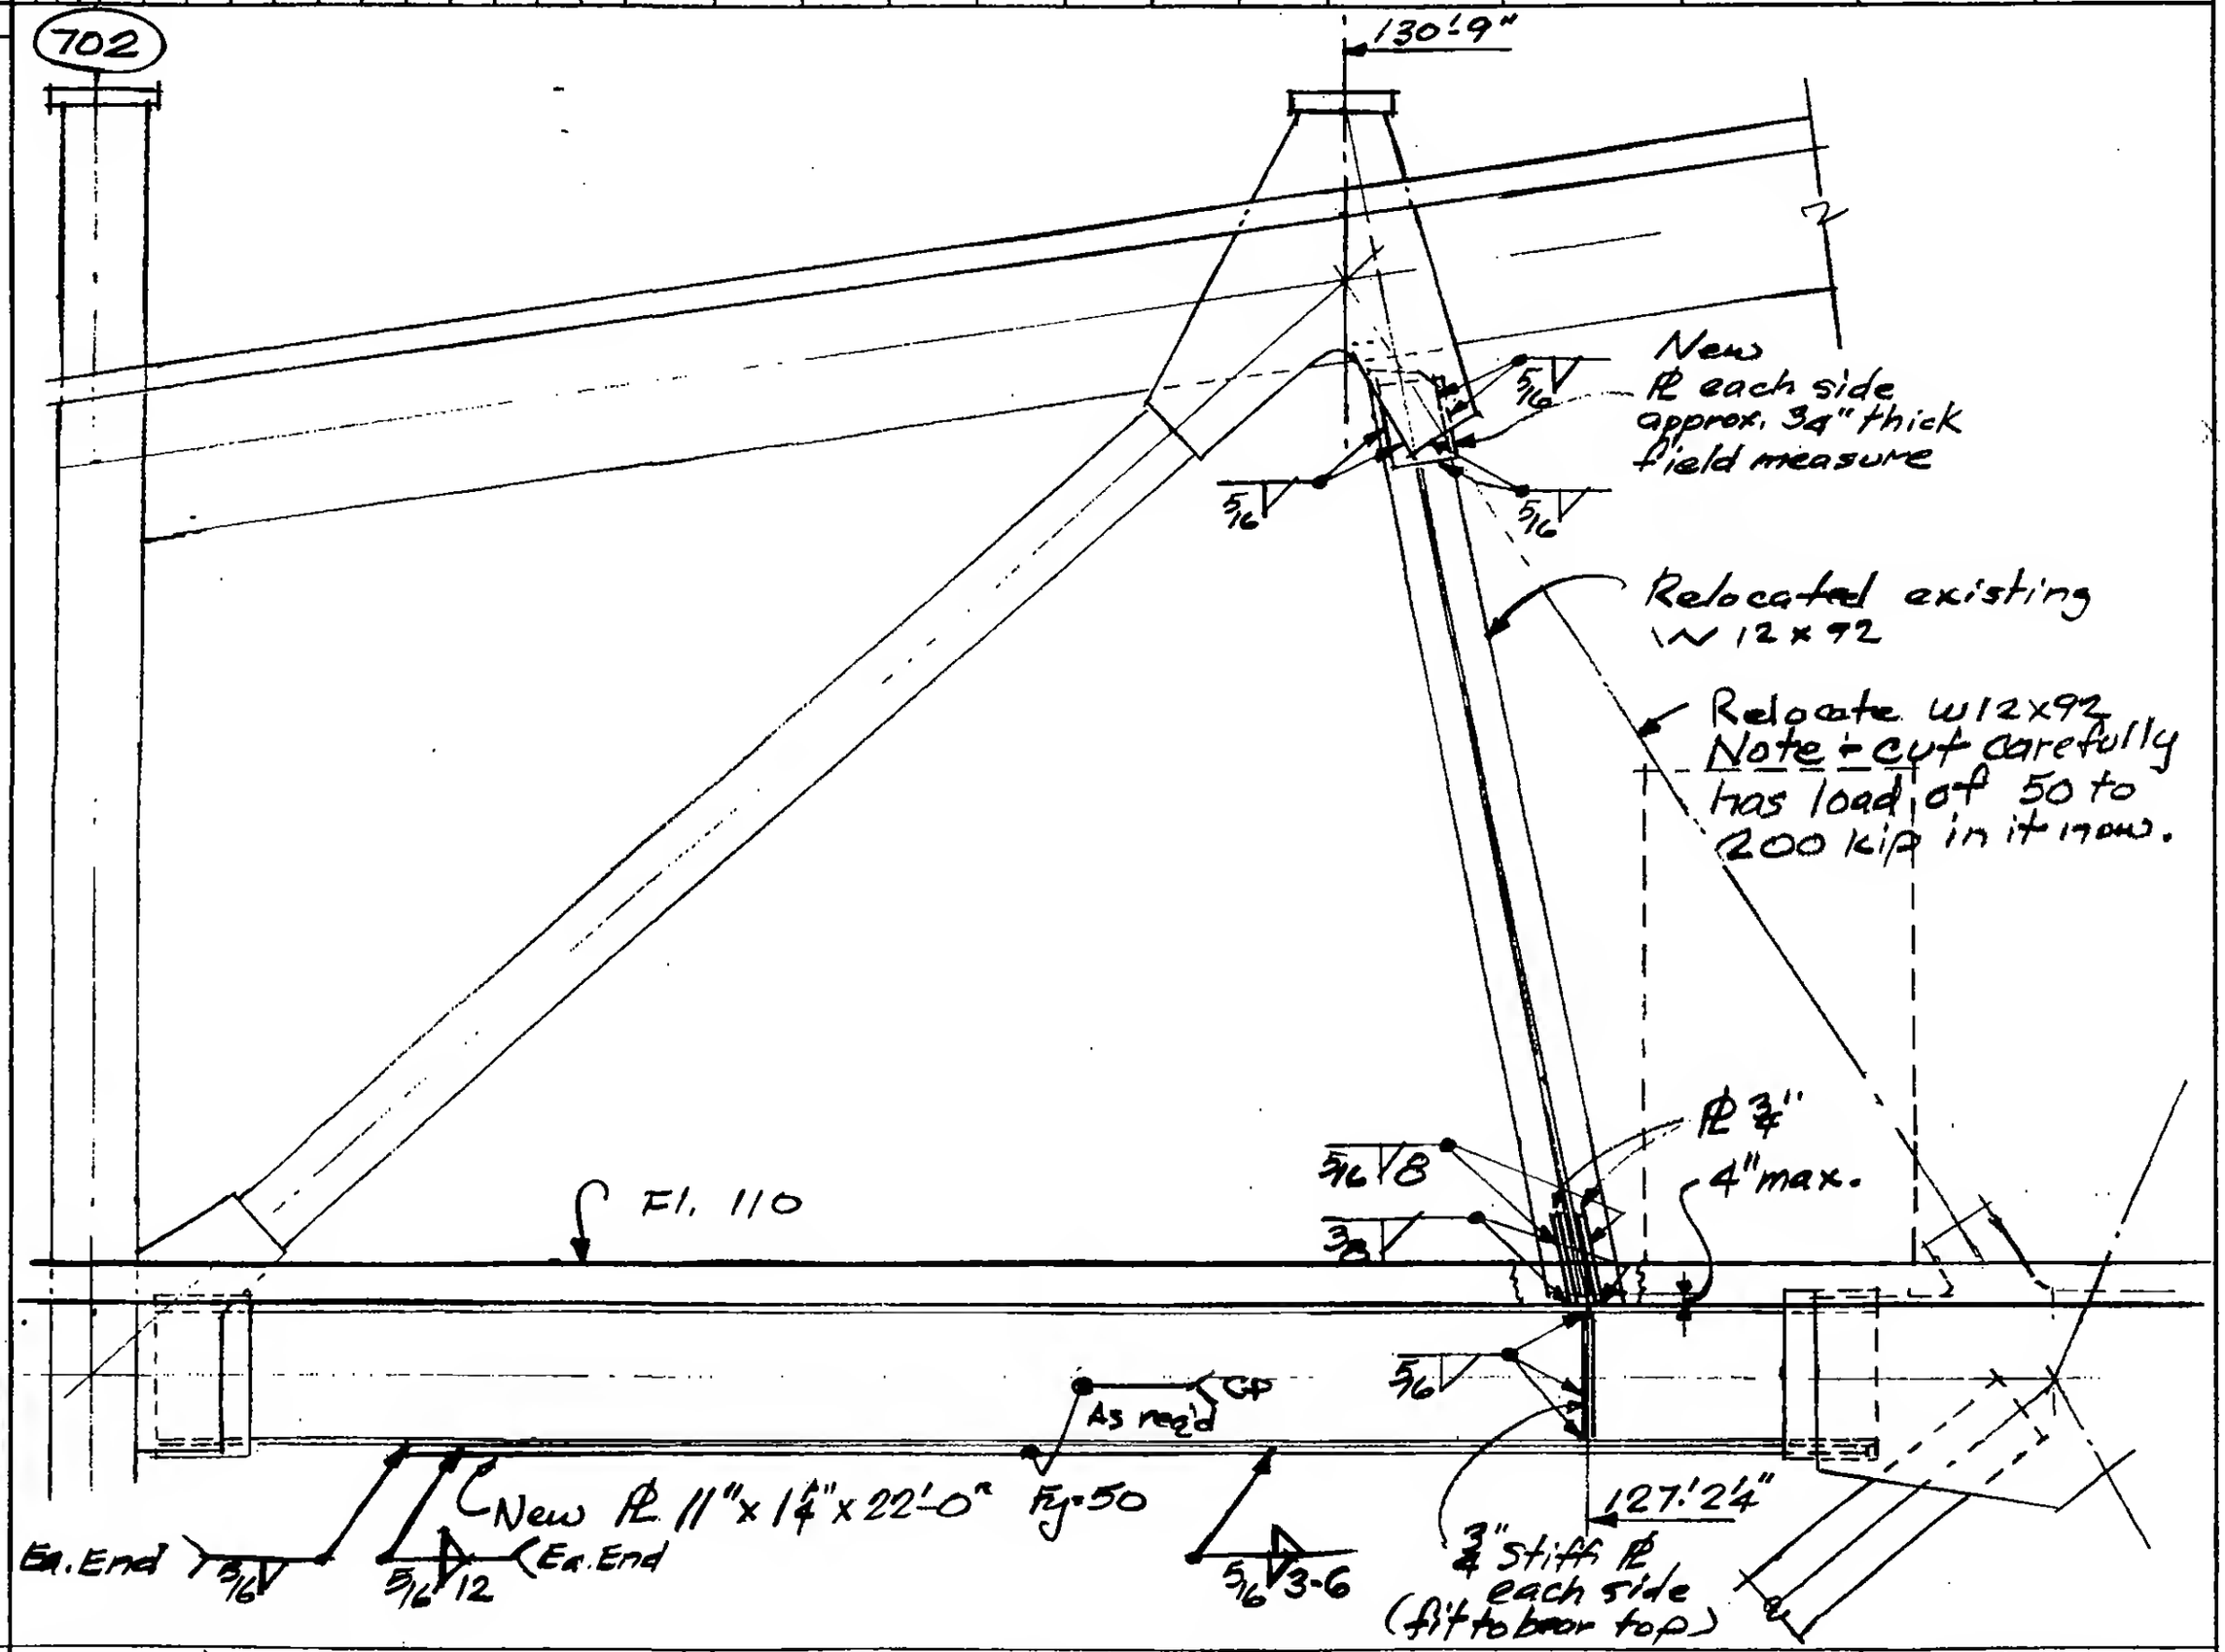

LICENSED PROFESSIONAL ENGINEER
LESLIE E ROBERTSON
NO. 34380
STATE OF NEW YORK

DESIGNED	PROJECT WTC	TITLE TOWER A 110'5 Fl. BRACE	DATE 3/30/77
DRAWN	SKILLING, HELLE, CHRISTIANSEN, ROBERTSON	Structural & Civil Engineers	DWG. NO. 19-A-1152
REVIEWED			