
SKILLING, HELLE, CHRISTIANSEN, ROBERTSON — Structural & Civil Engineers

PROJECT THE WORLD TRADE CENTER | TITLE NORTHEAST BUILDING FIELD REPAIR | DATE 3-17-71


REVISIONS

3-22-71

NOTES: 1. Shore beams and slab construction.

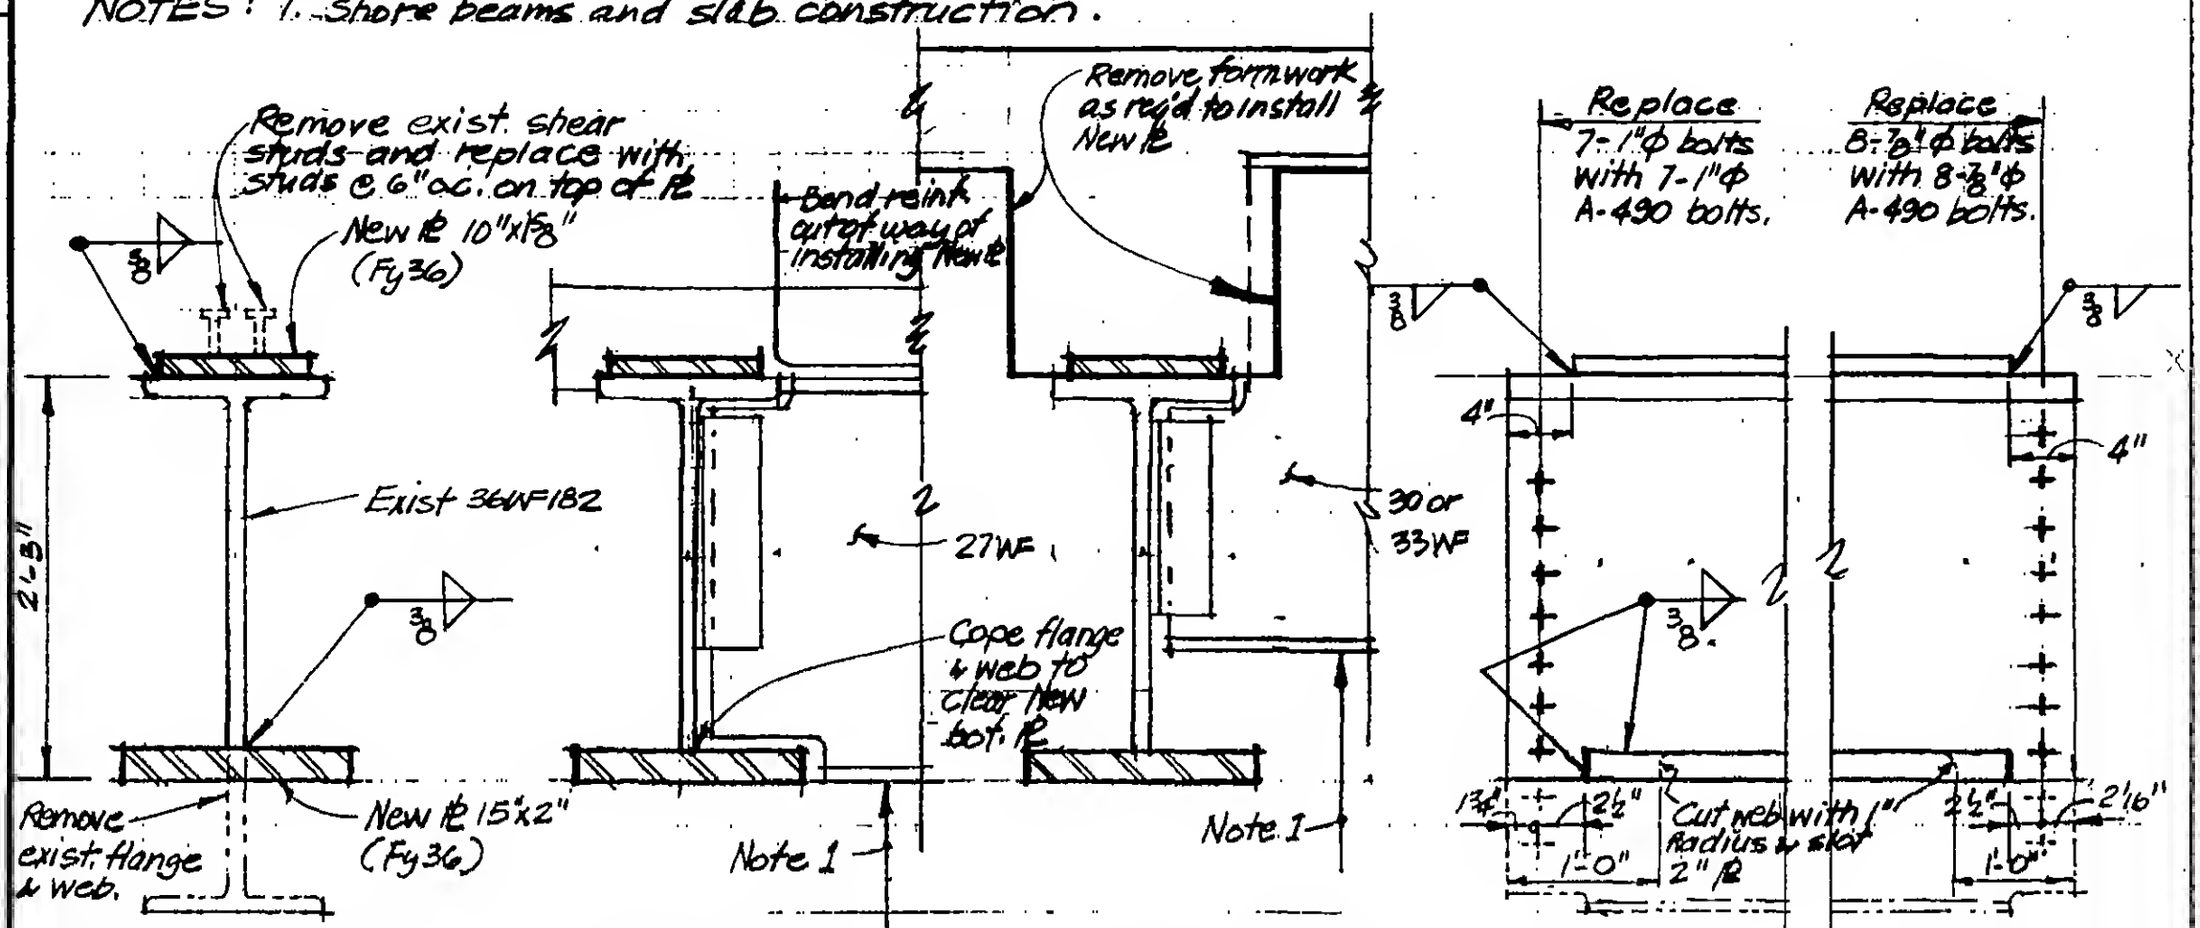


TYPICAL SECTION

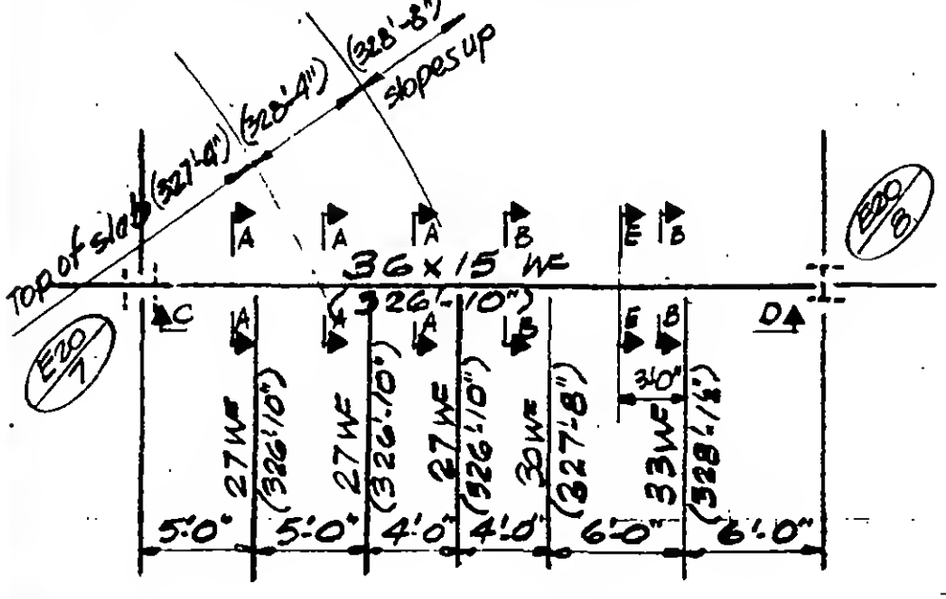


SECTION A-A

SECTION B-B

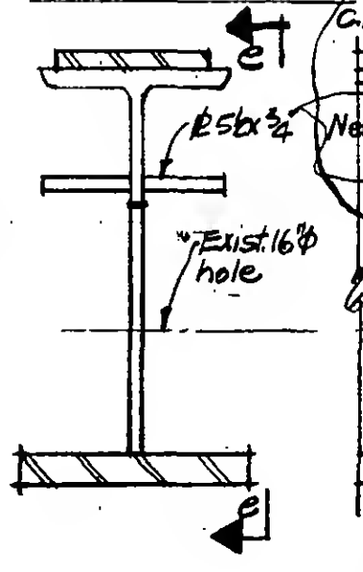

ELEV. C

ELEV. D

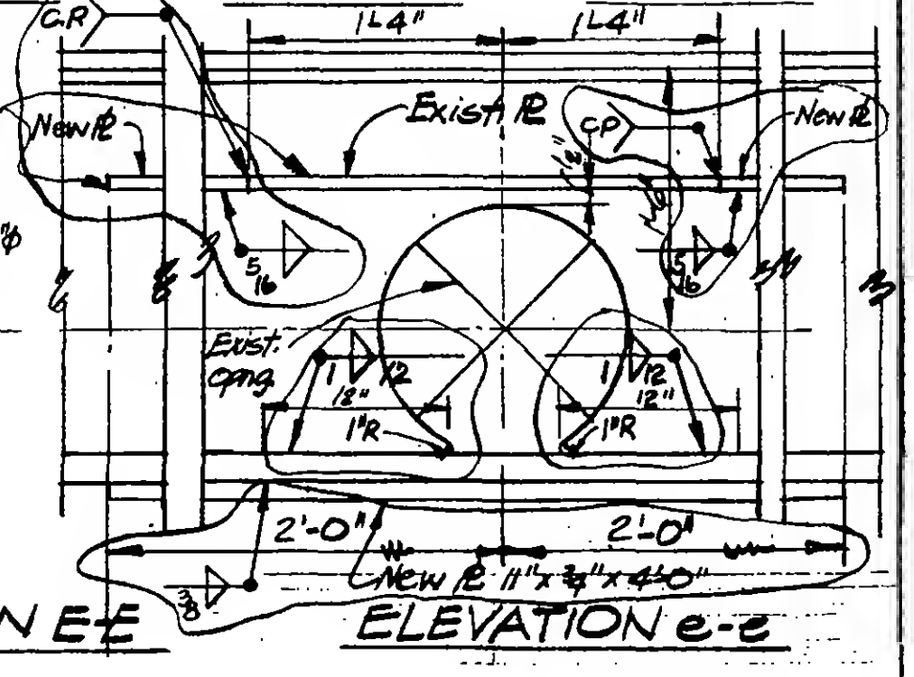

SECTION E-E

ELEVATION e-e

LICENSED PROFESSIONAL ENGINEER — LESLIE E. ROBERTSON — No. 34360 — UNIVERSITY OF THE STATE OF NEW YORK

DESIGNED WAB

DRAWN P. Cerbi

REVIEWED

19-E-2002