
SKILLING, HELLE, CHRISTIANSEN ROBERTSON — Structural & Civil Engineers


PROJECT THE WORLD TRADE CENTER | TITLE ENLARGED OPENING THRU BEAM AT EL. 332' | DATE 7-26-71

REVISIONS

11-1-71

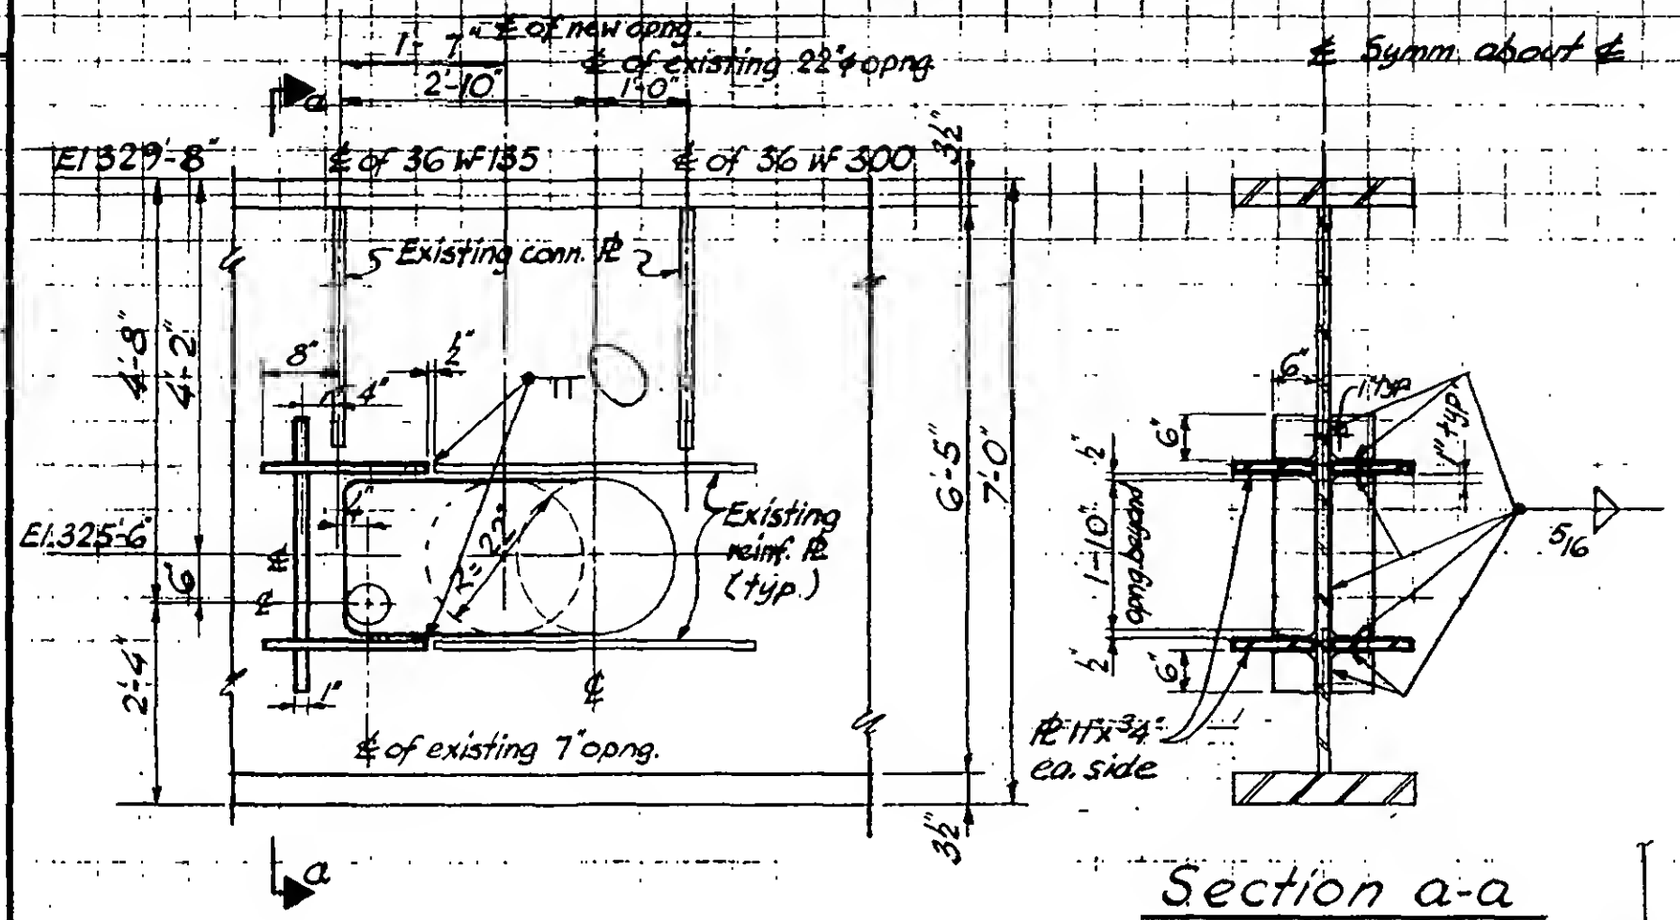

Section a-a

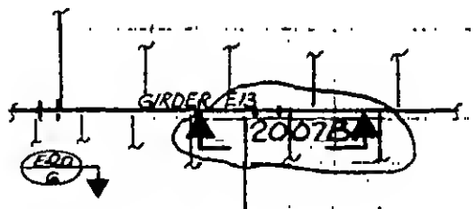

ENLARGED OPENING 2007.B

Notes:

1. All new steel to be ASTM-A36.
2. All welds to be make with E70xx low hydrogen electrodes.
3. Complete installation of all new plates before cutting opening.

Key Plan El. 332'
NE Bldg. Ref. Dwg. SNE-B

LICENSED PROFESSIONAL ENGINEER — LESLIE E. ROBERTSON — No. 34360 — UNIVERSITY OF THE STATE OF NEW YORK

DESIGNED

DRAWN J. Gricius

REVIEWED

19-E-2007.2