SKILLING, HELLE, CHRISTIANSEN, ROBERTSON — Structural & Civil Engineers

PROJECT: THE WORLD TRADE CENTER | TITLE: OPENING THRU BEAMS AT EL 332'-0" | DATE: 7-26-71

REVISIONS
11-1-71

Cope exist. bot. flange of 27WF as req'd. to accomplish welding

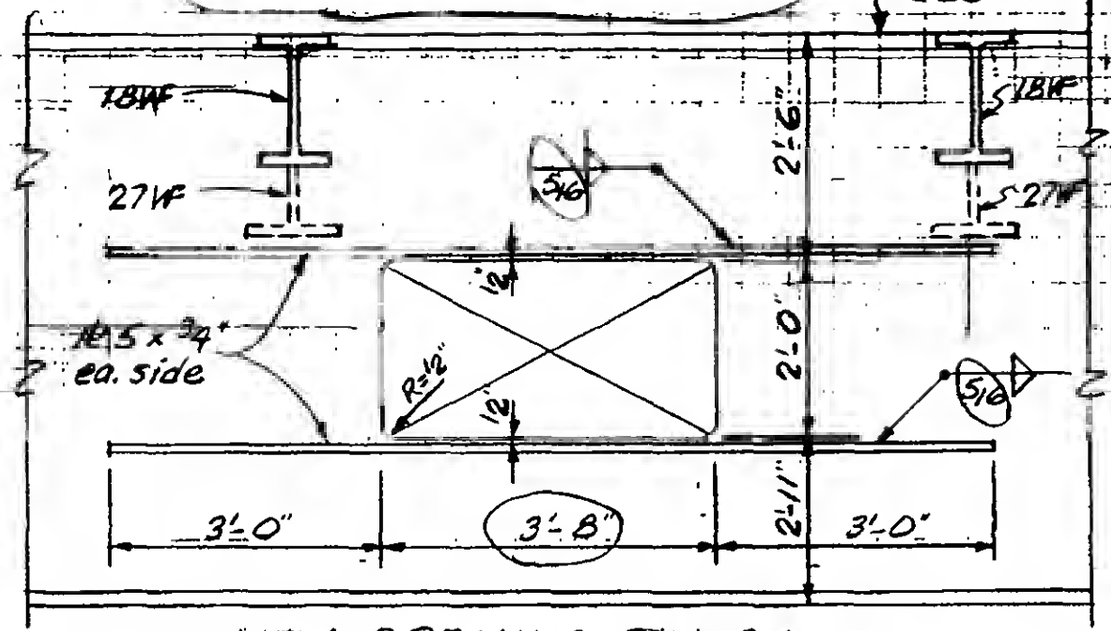

NEW OPENING 2008A

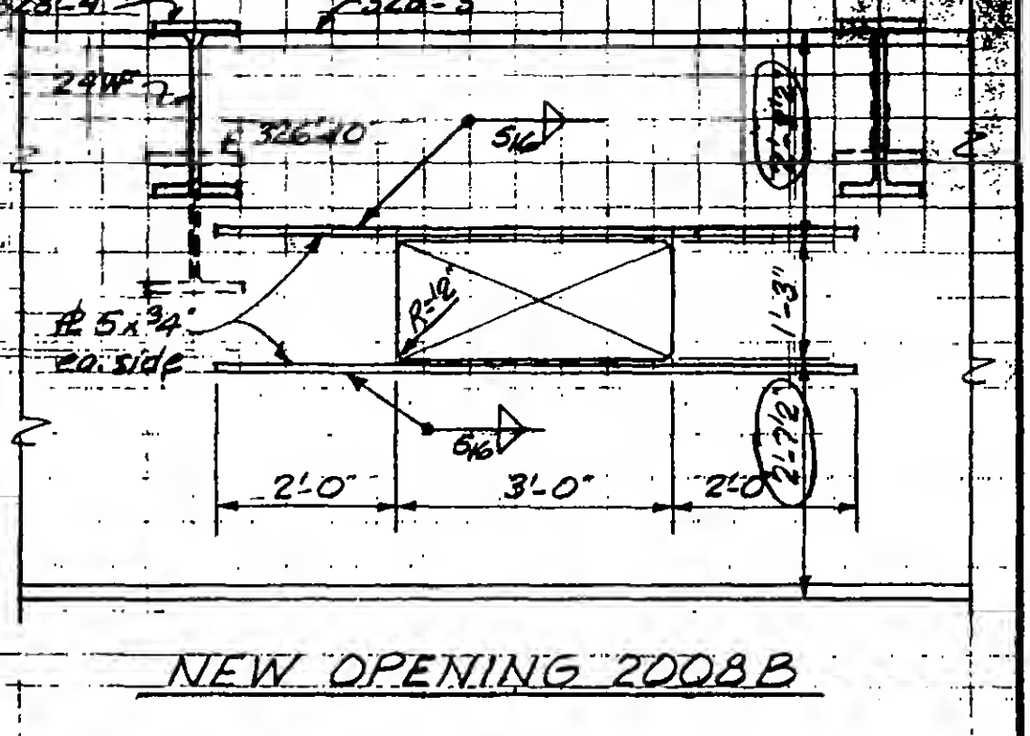

NEW OPENING 2008B

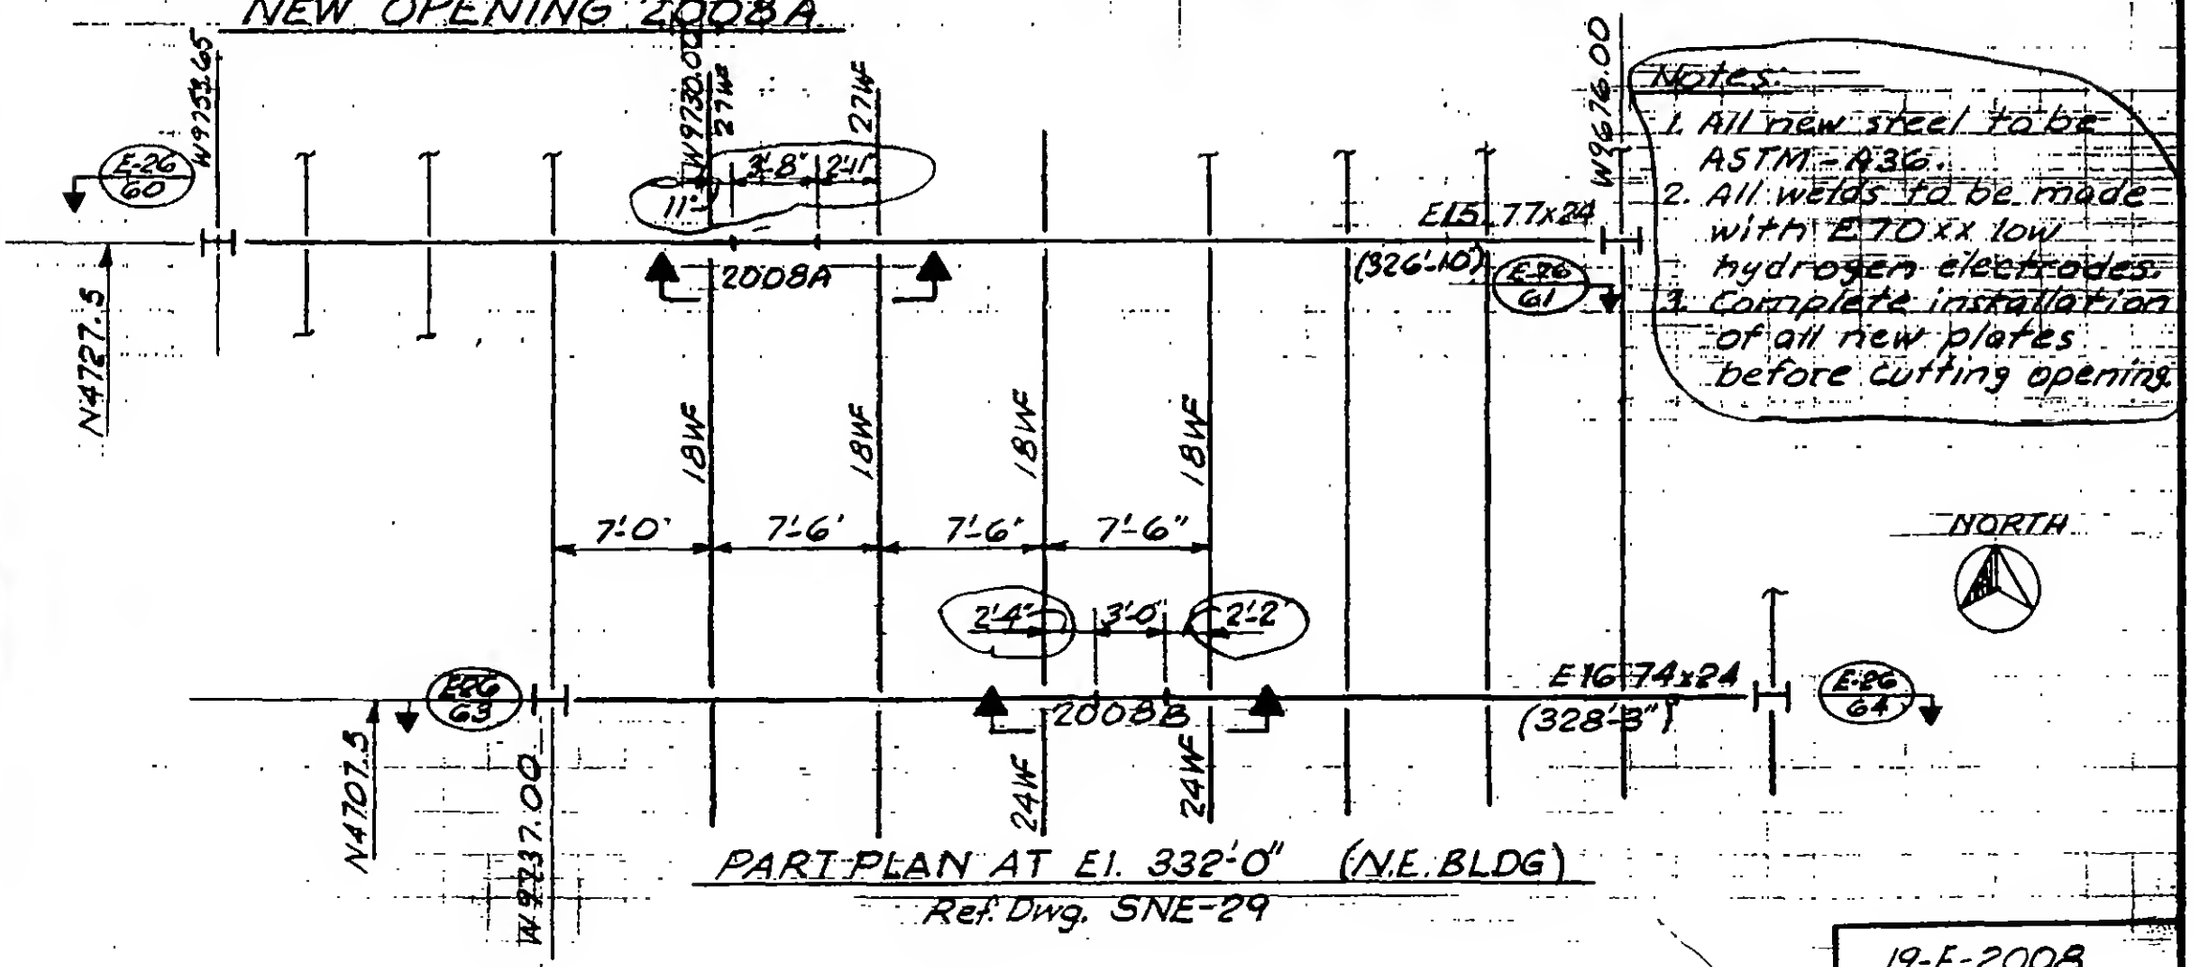

Notes:
1. All new steel to be ASTM-A36.
2. All welds to be made with E70xx low hydrogen electrodes.
3. Complete installation of all new plates before cutting opening.

PART PLAN AT El. 332'-0" (N.E. BLDG)
Ref. Dwg. SNE-29

LICENSED PROFESSIONAL ENGINEER — LESLIE E. ROBERTSON — No. 34360 — UNIVERSITY OF THE STATE OF NEW YORK

DESIGNED
DRAWN: D. Chew
REVIEWED

19-E-2008