
PROJECT: LIBERTY STREET BRIDGE WORLD TRADE CENTER MODIFICATION

TITLE: DETAILS AT NORTH SUPPORT


DATE: 6-29-73

REVISIONS

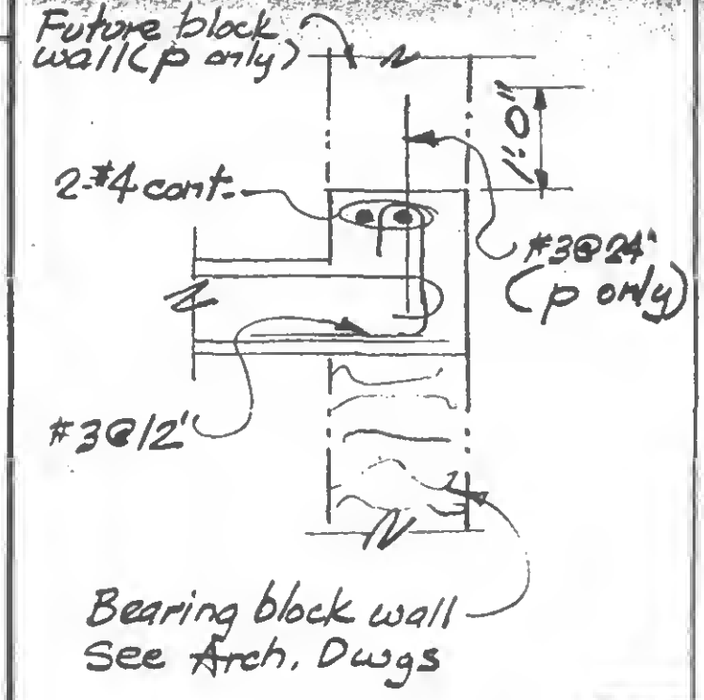


P

Q

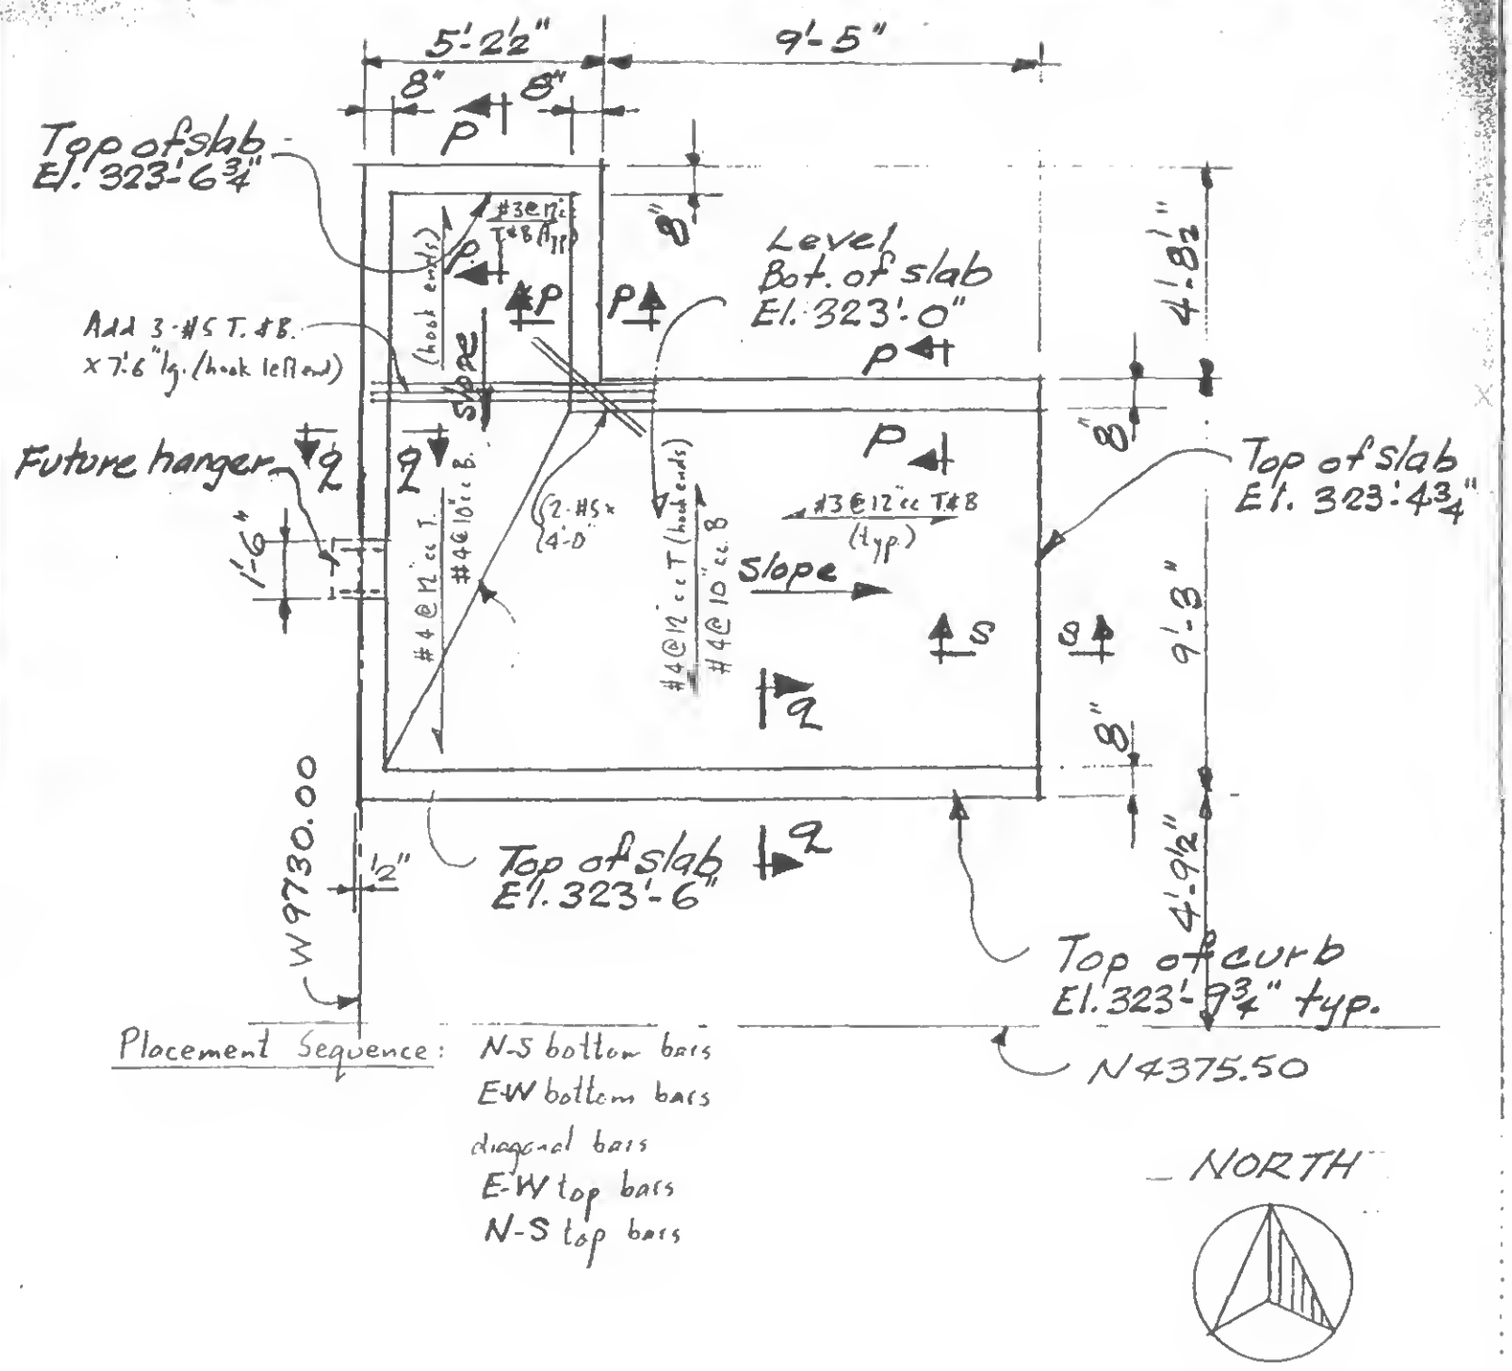

Placement Sequence:
N-S bottom bars
E-W bottom bars
diagonal bars
E-W top bars
N-S top bars

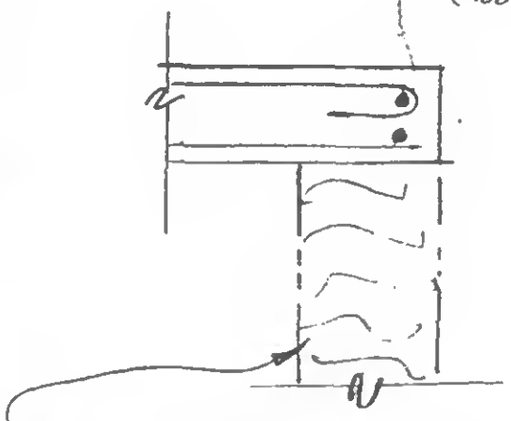

S

P

LICENSED PROFESSIONAL ENGINEER
LESLIE E. ROBERTSON
No. 34360
UNIVERSITY OF THE STATE OF NEW YORK

SIGNED

DRAWN

REVIEWED

19-X4-2.4