

SKILLING, HELLE, CHRISTIANSEN, ROBERTSON — Structural & Civil Engineers

PROJECT: THE WORLD TRADE CENTER | TITLE: STRUCTURAL STEEL DETAIL 73 | DATE: 4-9-69


REVISIONS

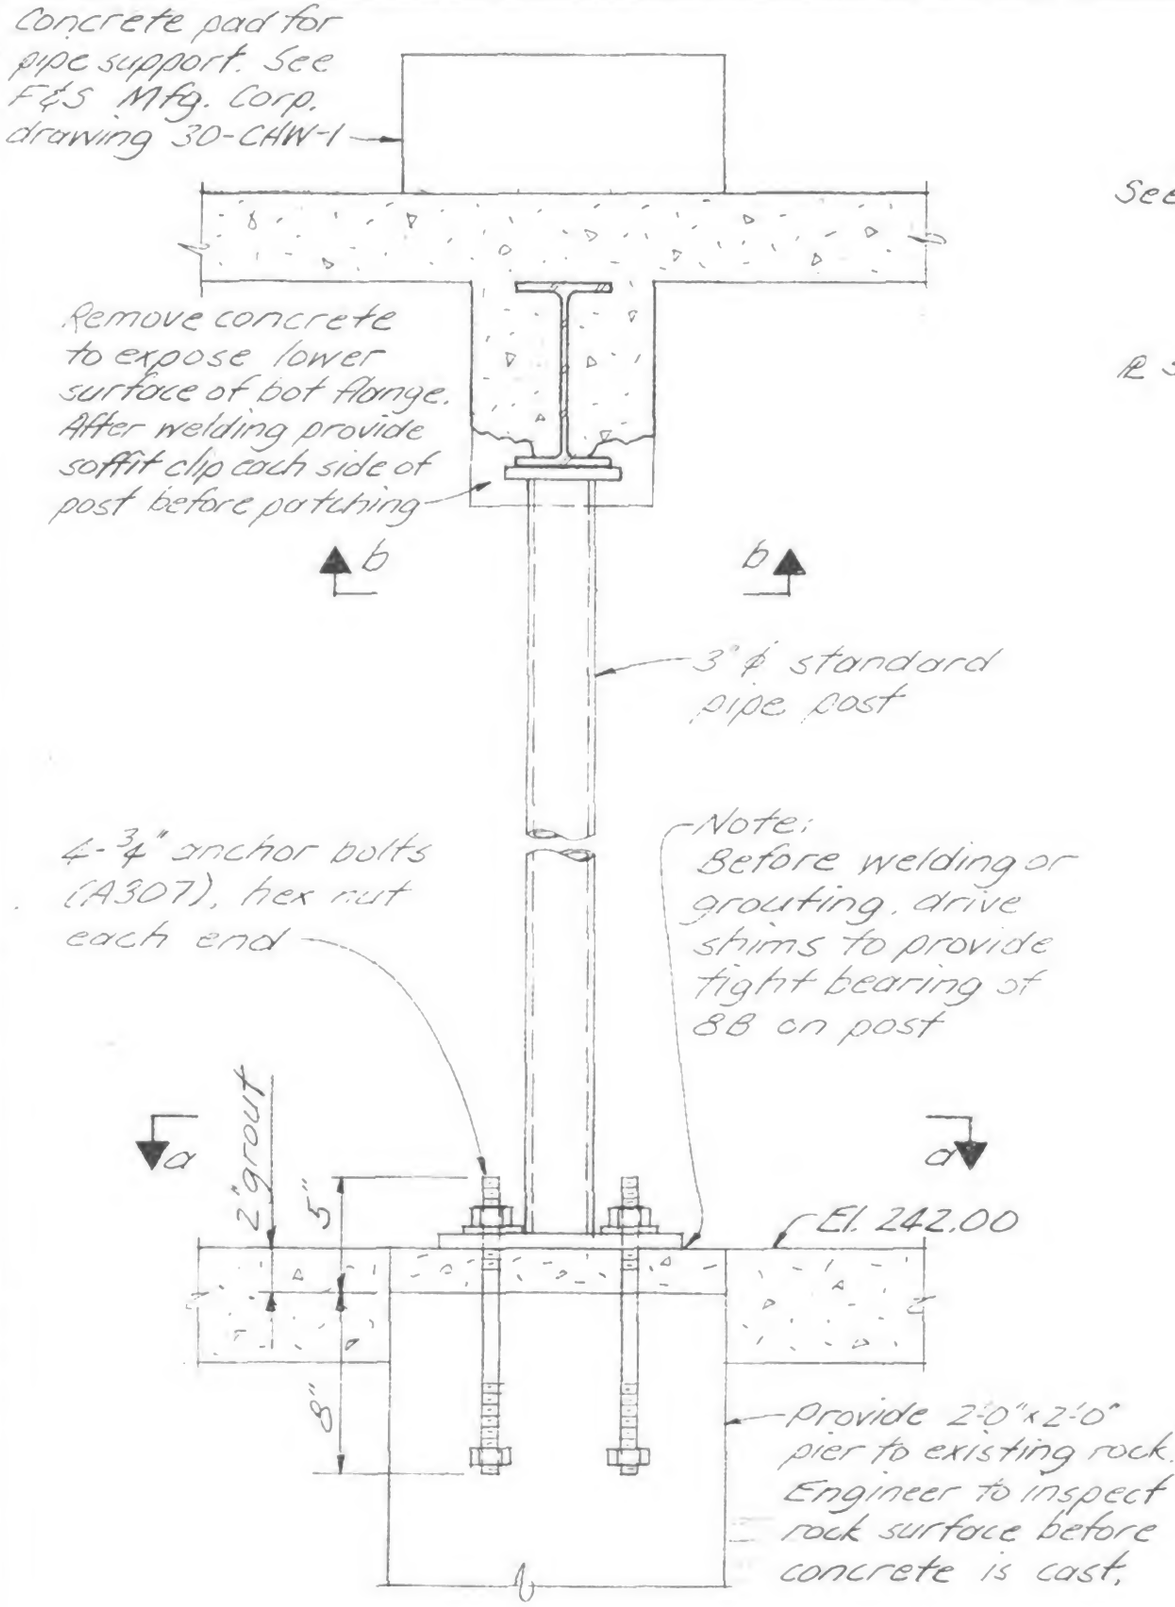

Elevation

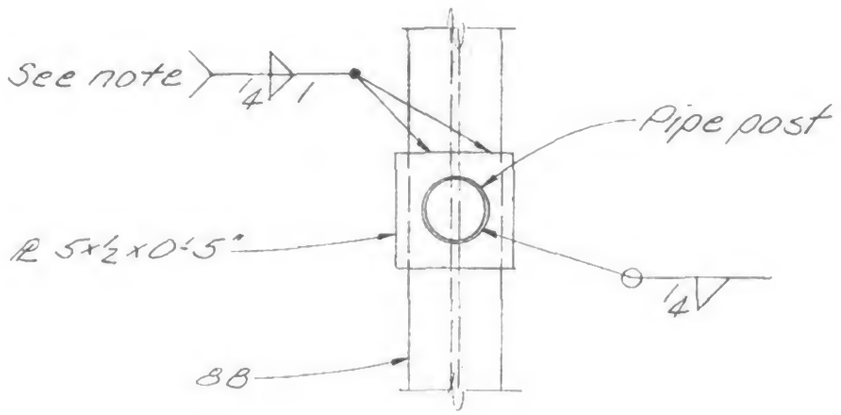

Section b-b

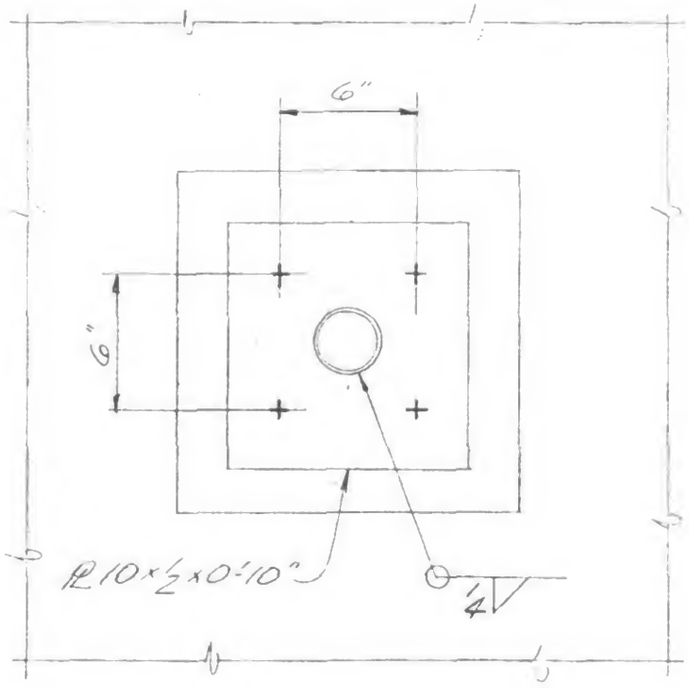

Section a-a

LICENSED PROFESSIONAL ENGINEER — LESLIE E. ROBERTSON — No 34360 — UNIVERSITY OF THE STATE OF NEW YORK

DESIGNED: H. Roet
DRAWN: J Adams
REVIEWED: H. Roet

20-A-73