
SKILLING, HELLE, CHRISTIANSEN, ROBERTSON — Structural & Civil Engineers

PROJECT: THE WORLD TRADE CENTER | TITLE: DAMPING UNIT KEY PLAN - FLOOR 7 | DATE: 5/18/69

REVISIONS

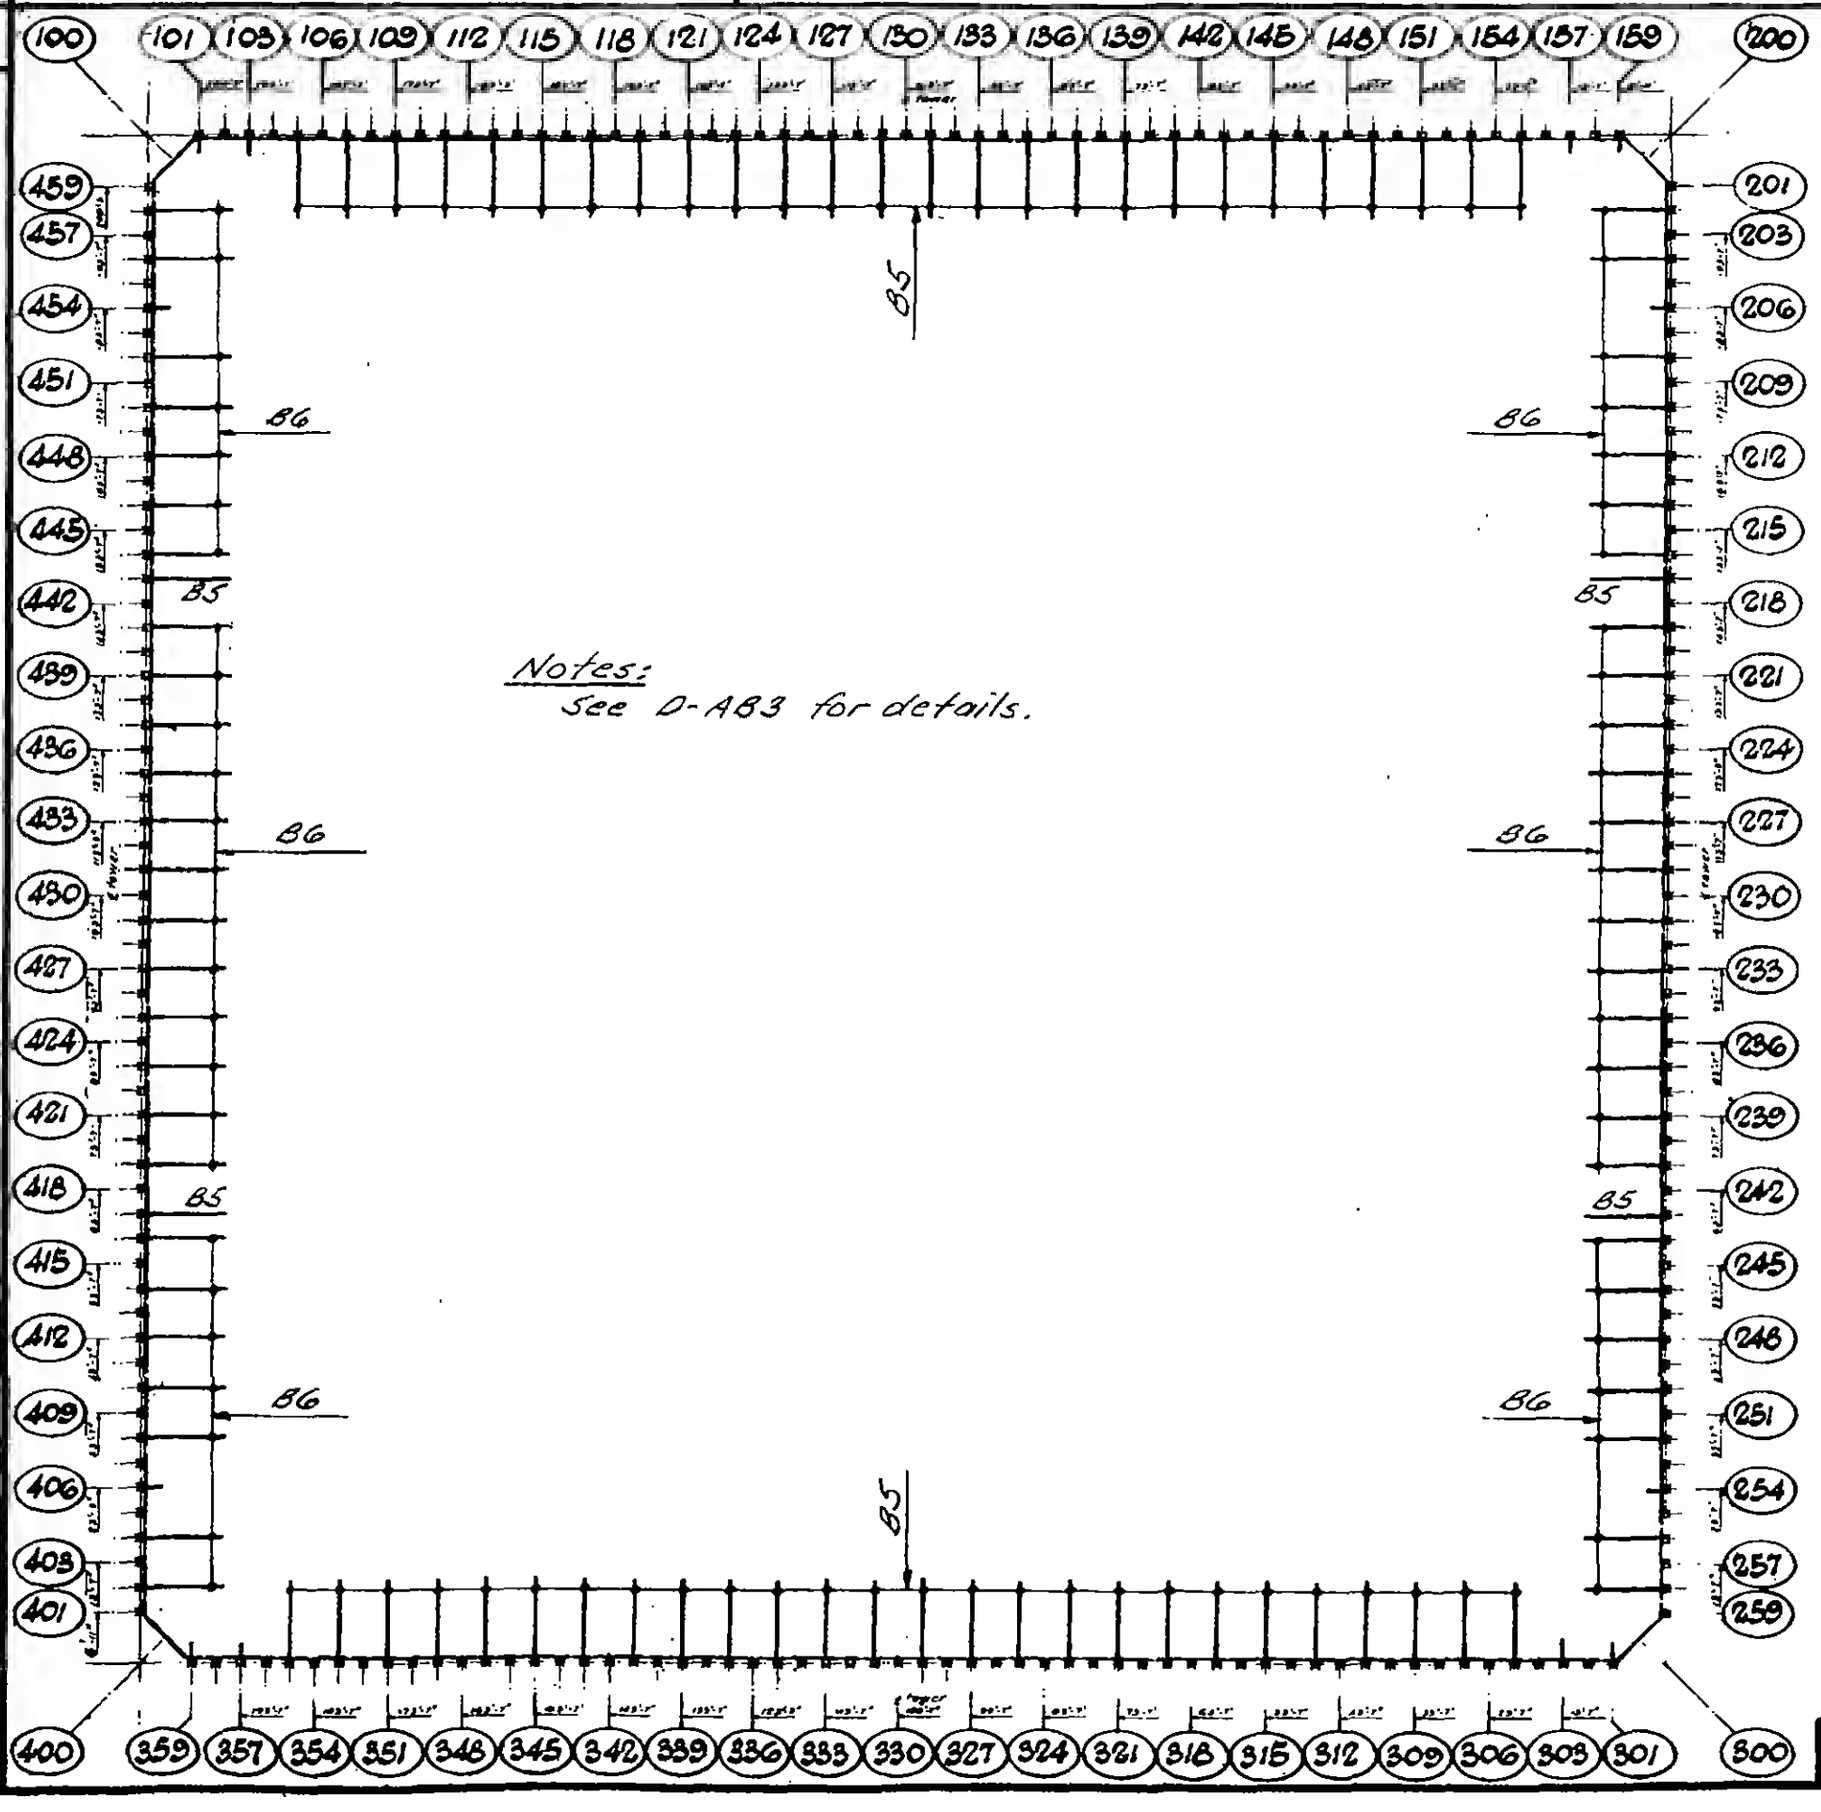

Notes:
See O-AB3 for details.

PER FLOOR	
No.	Type
56	B5
52	B6

DESIGNED S. Kay
DRAWN J. Adams
REVIEWED N. Brewer

O-AB1-2