
SKILLING, HELLE, CHRISTIANSEN, ROBERTSON — Structural & Civil Engineers

PROJECT: THE WORLD TRADE CENTER

TITLE: DAMPING UNIT KEY PLAN - FLOOR 9

DATE: 3/18/69

REVISIONS

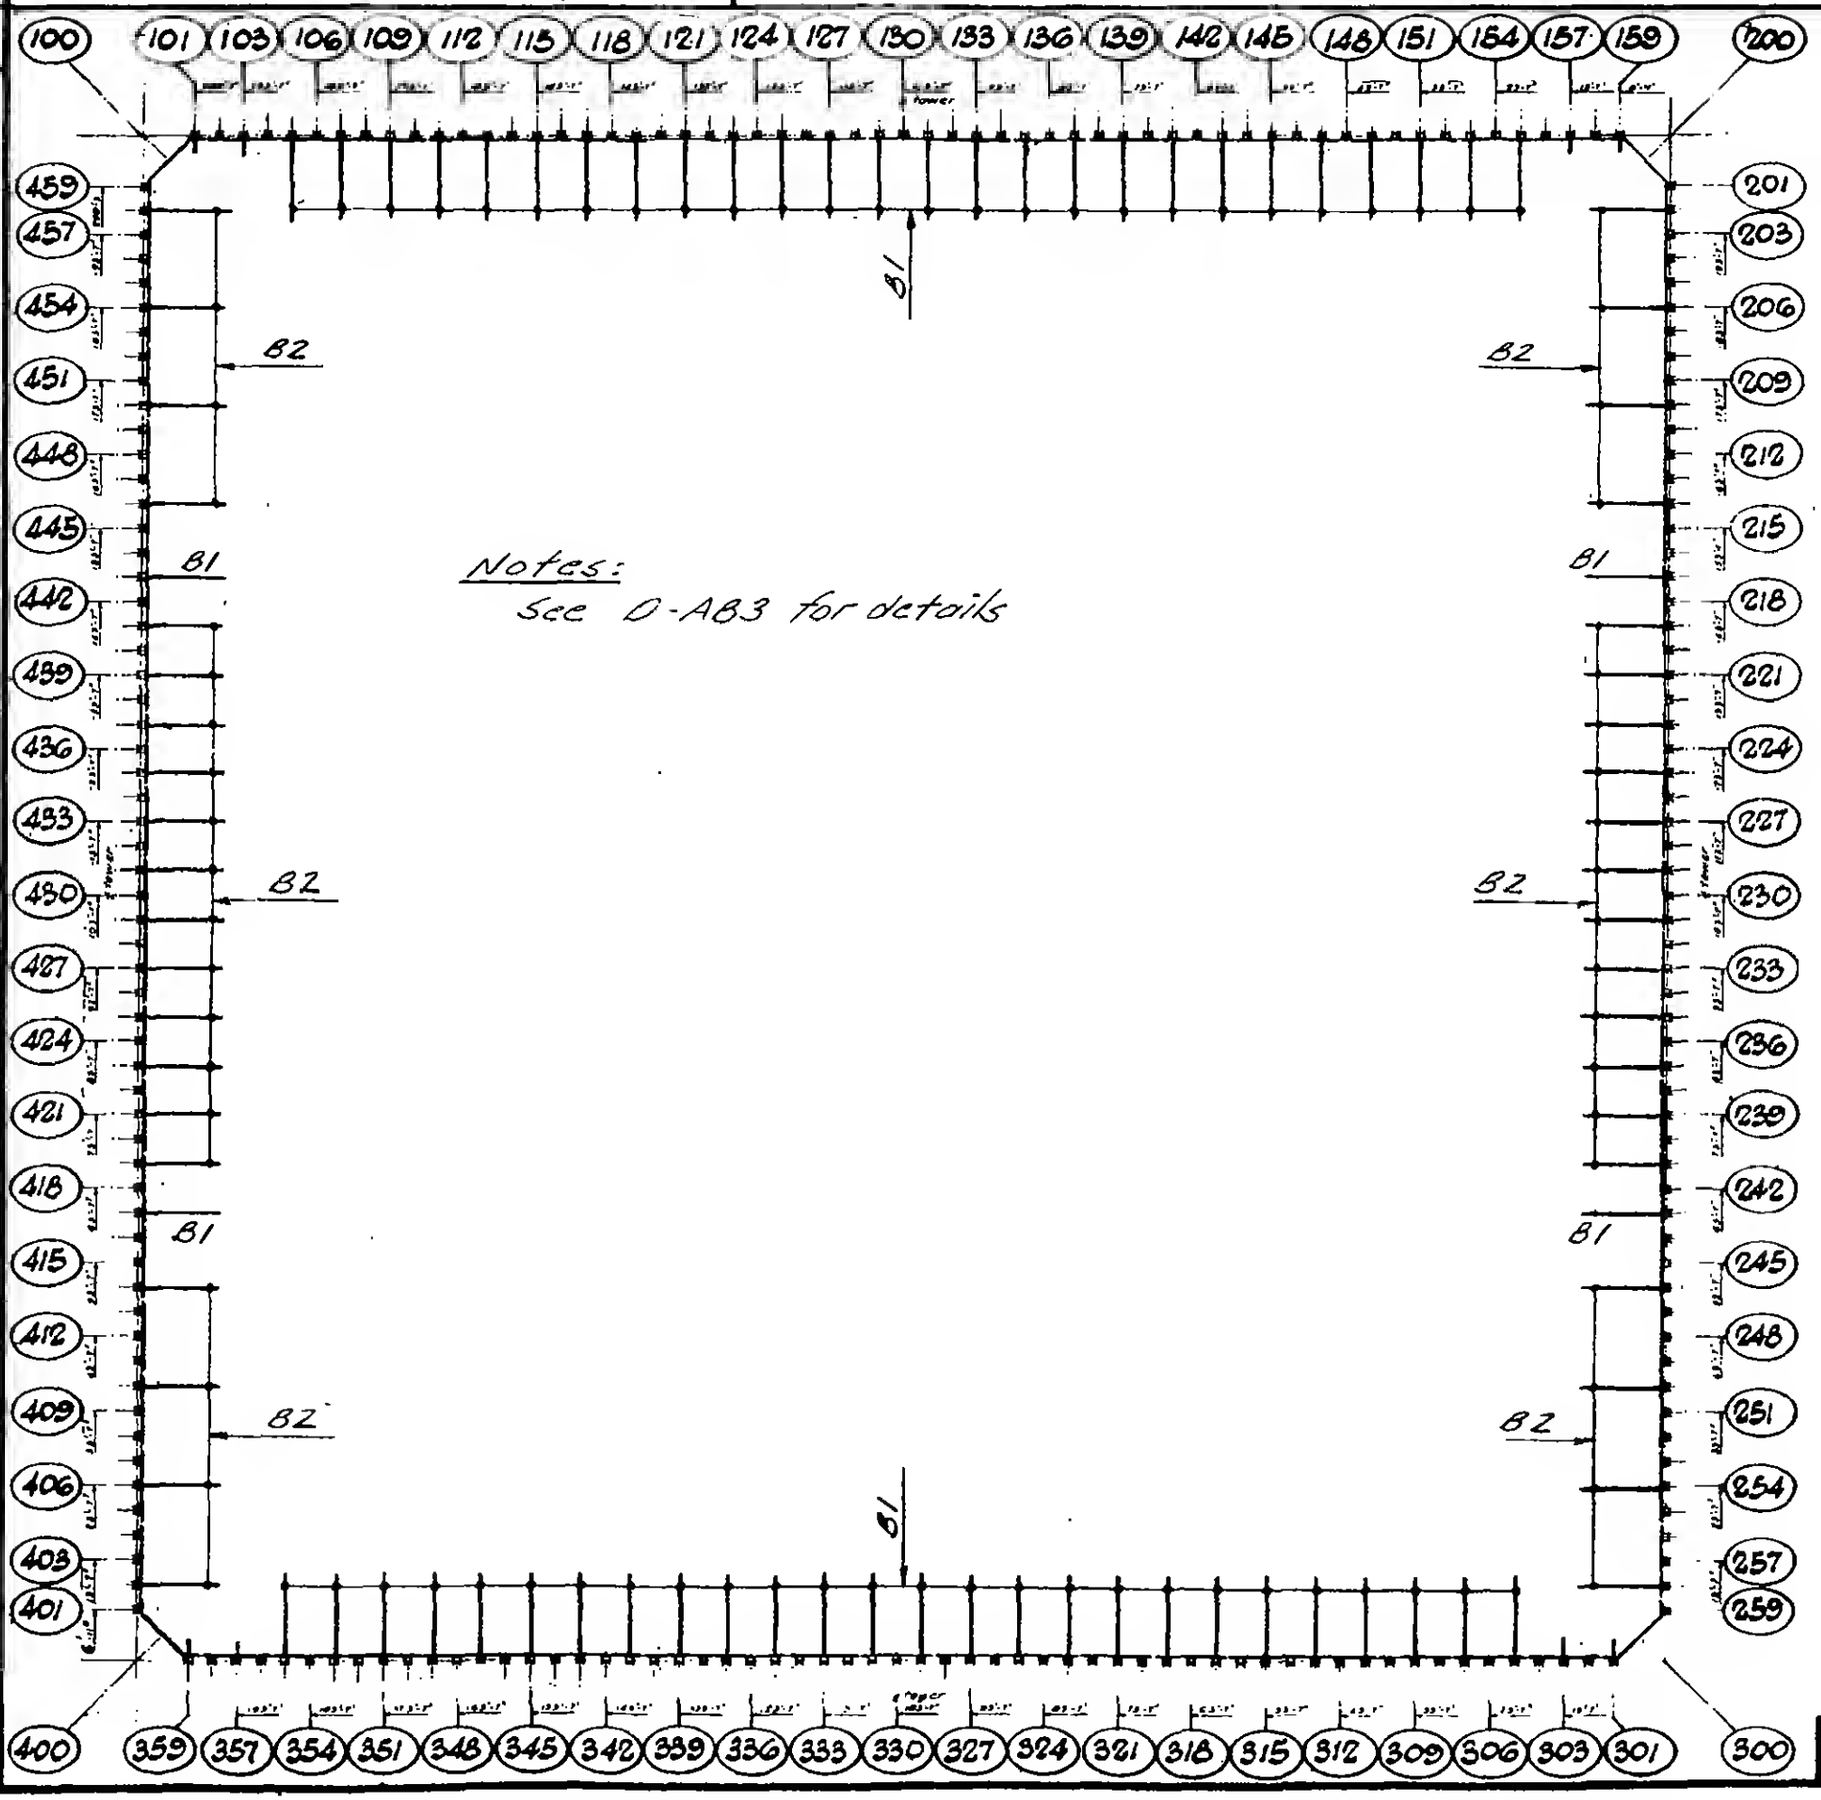

NORTH

TOWER A

NORTH

TOWER B

PER FLOOR	
No.	Type
56	B1
40	B2

DESIGNED S. Kay

DRAWN J. Adams

REVIEWED W. Brewer

O-AB1-3