
SKILLING, HELLE, CHRISTIANSEN, ROBERTSON — Structural & Civil Engineers

PROJECT: THE WORLD TRADE CENTER

TITLE: DAMPING UNIT KEY PLAN - FLOORS (SEE TABLE) TOWER A

DATE: 3/18/69

REVISIONS

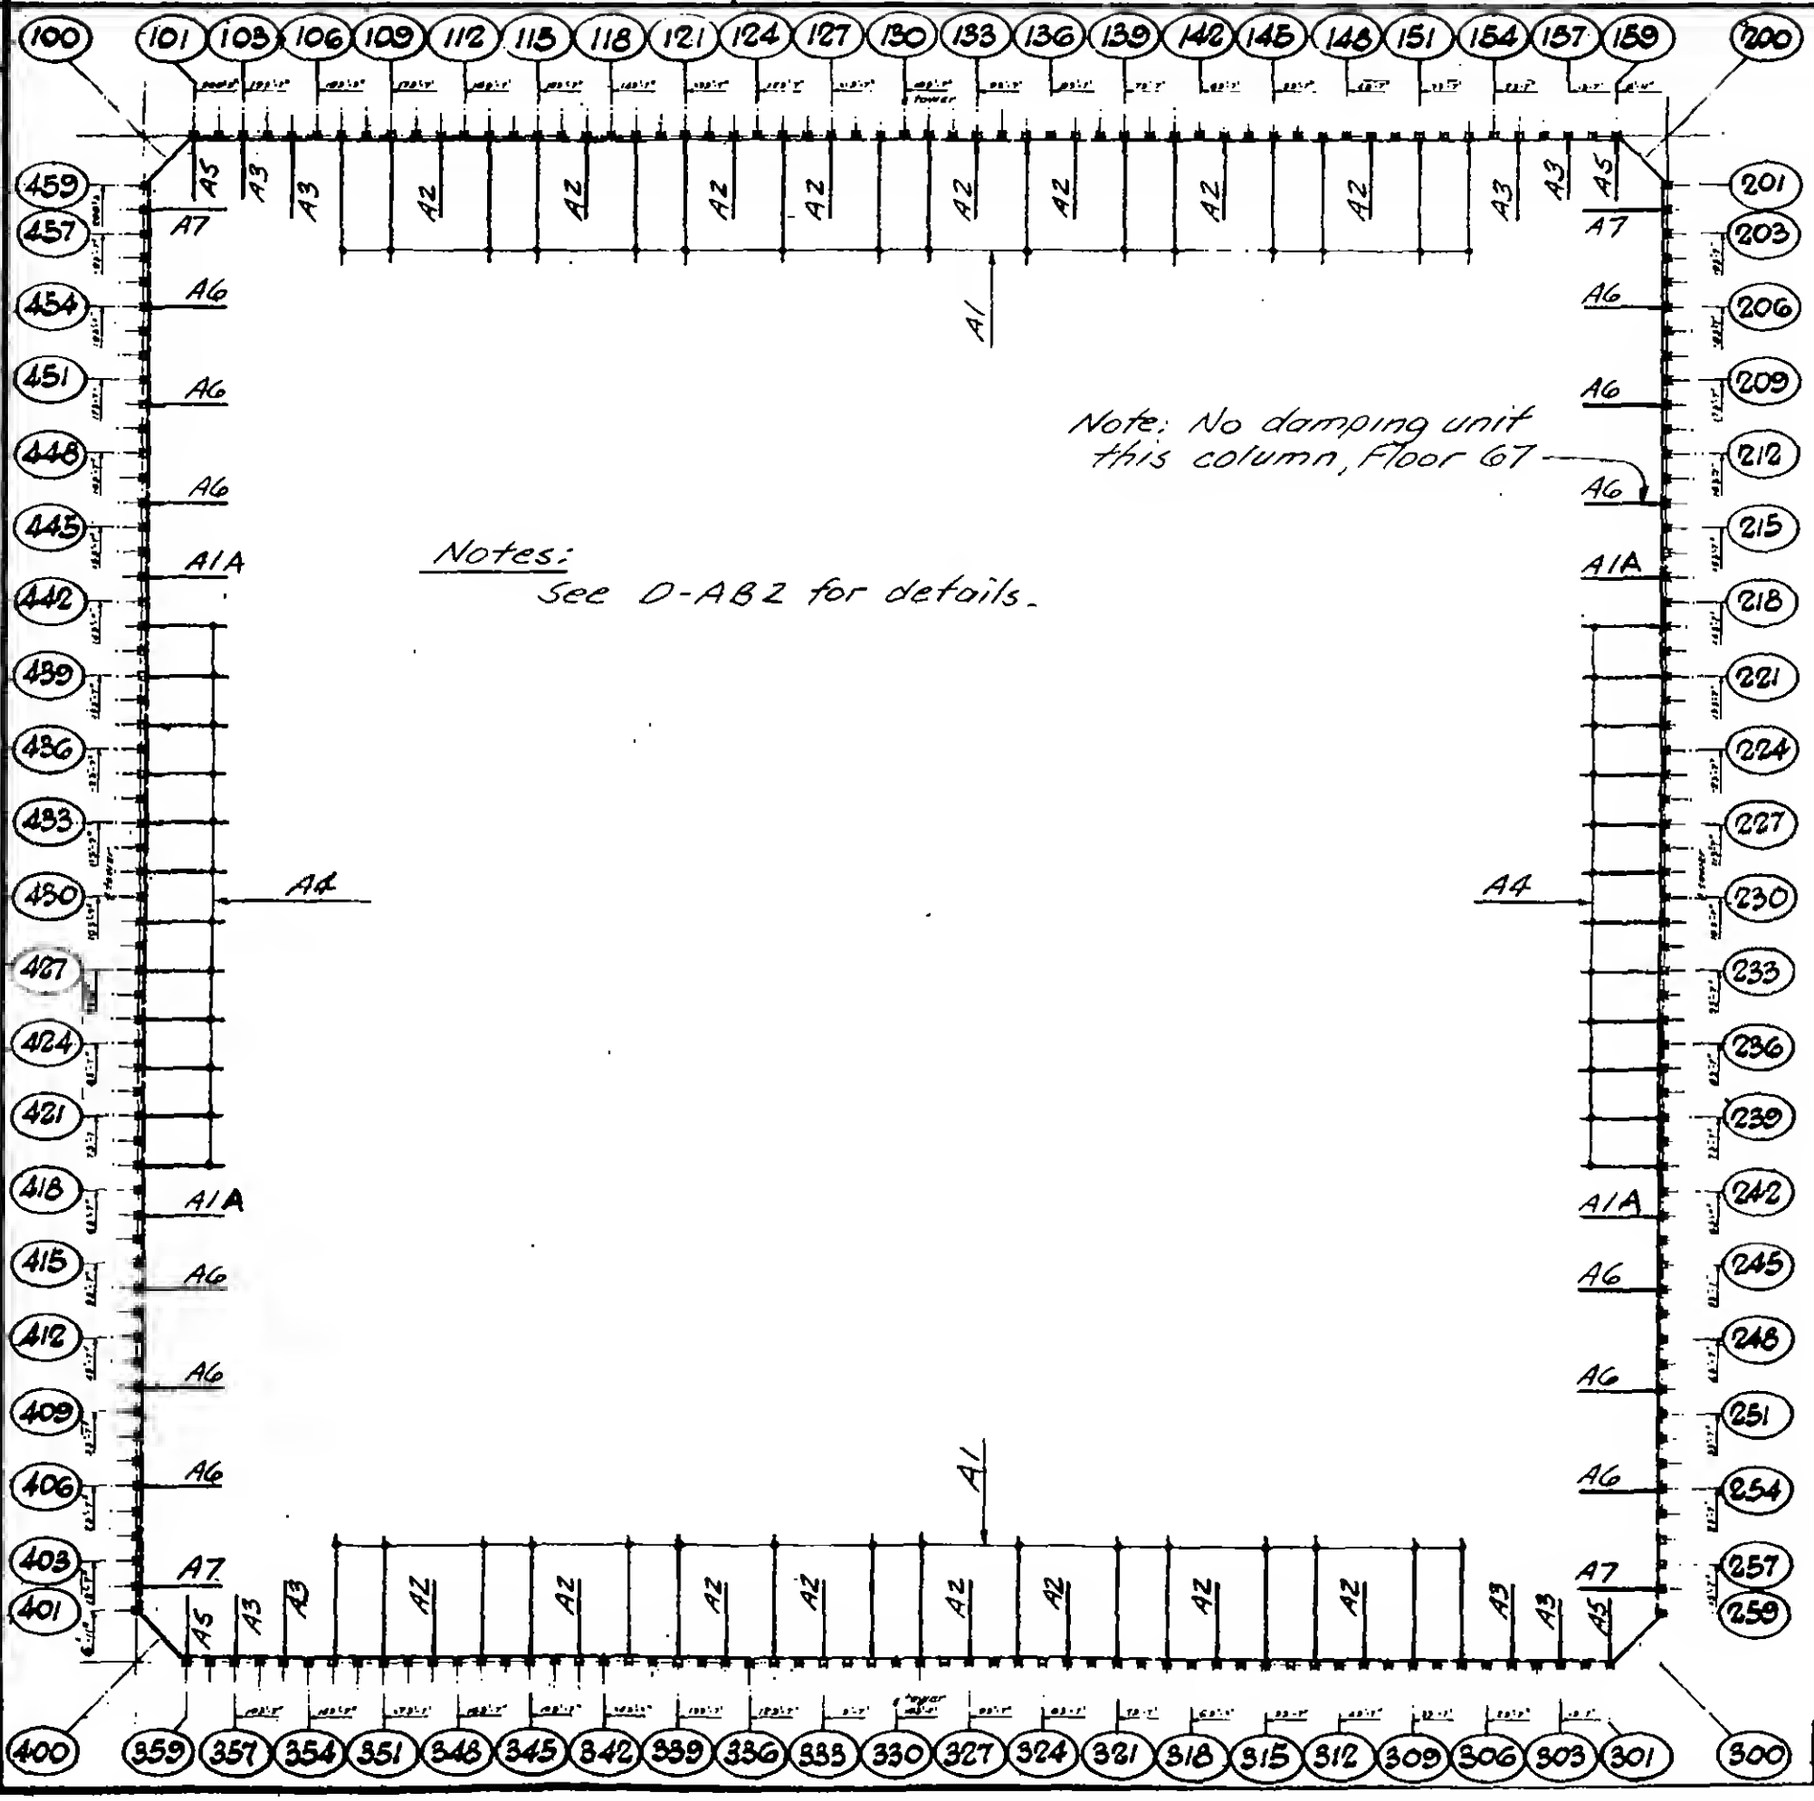

FLOORS INCLUDED
10-24
26-40
50-58
60-74
84-91
93-106

PER FLOOR	
No.	Type
36	A1 (2)
16	A2
8	A3
24	A4
4	A5
10 (1) 12	A6
4	A7

(1) Floor 67
(2) Incl. 4 - A1A

DESIGNED: KEP
DRAWN: J. Adams
REVIEWED: W. Brewer

O-AB1-4.1