
SKILLING, HELLE, CHRISTIANSEN, ROBERTSON — Structural & Civil Engineers

PROJECT THE WORLD TRADE CENTER

TITLE DAMPING UNIT KEY PLAN - FLOORS (SEE TABLE) TOWER B

DATE 3/18/69

REVISIONS

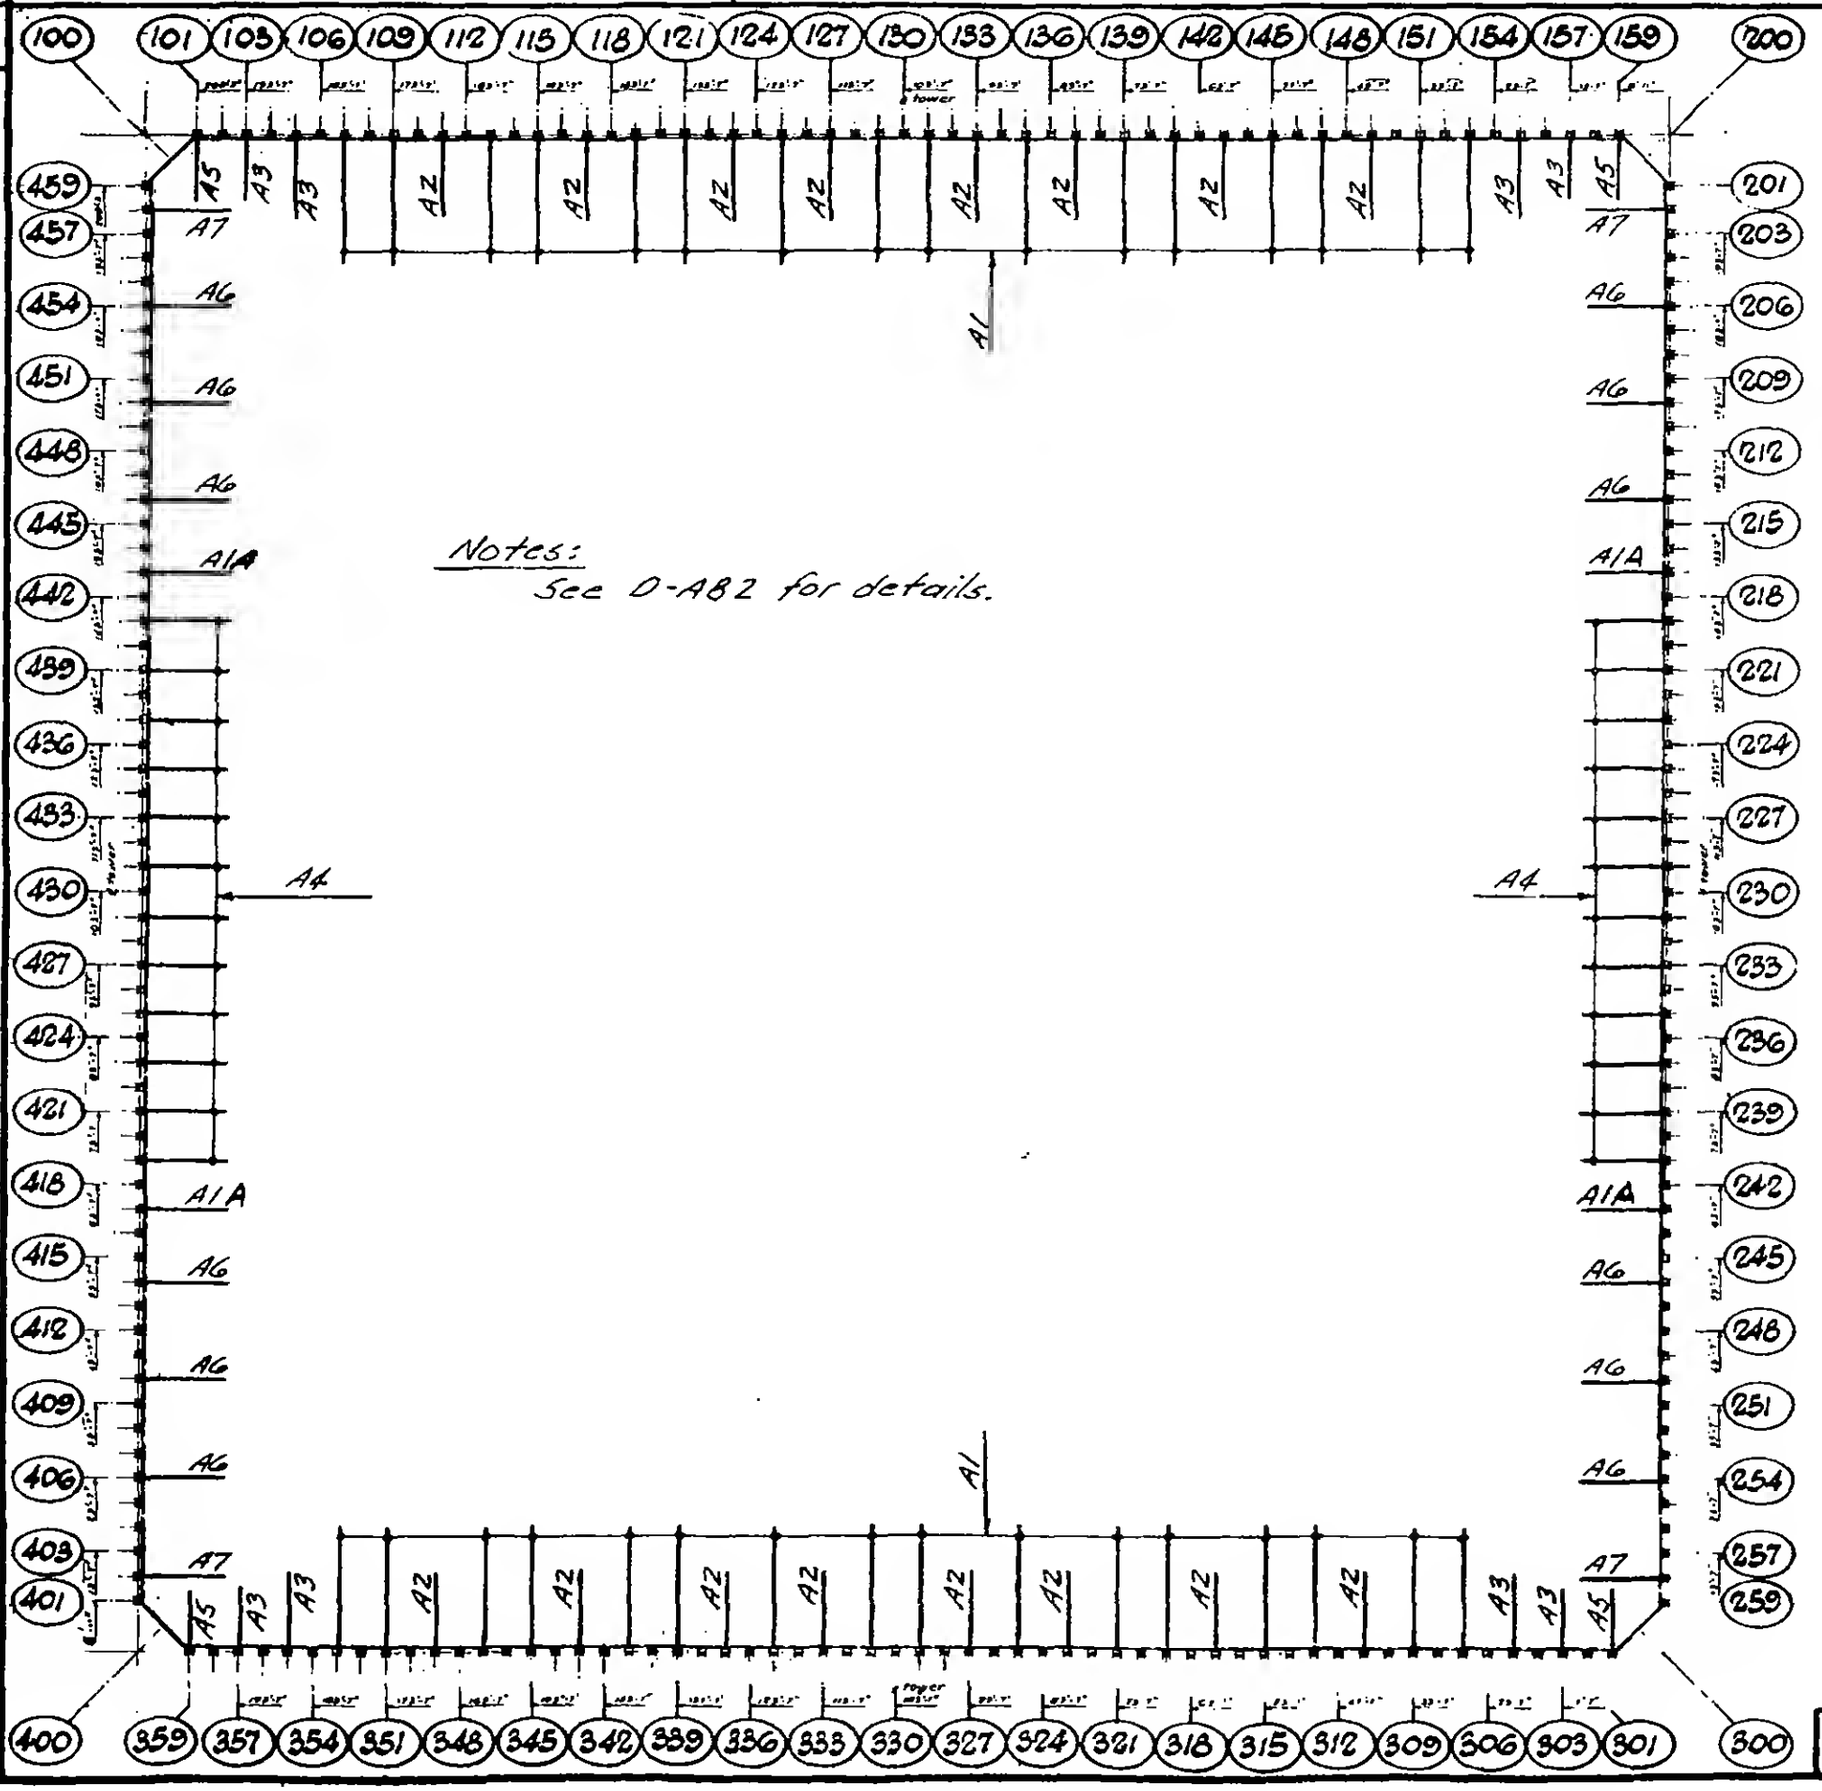

Notes:
See O-AB2 for details.

NORTH

TOWER B

FLOORS INCLUDED
14-24
26-40
50-58
60-74
84-91
93-106

PER FLOOR	
No.	Type
36	A1(1)
16	A2
8	A3
24	A4
4	A5
12	A6
4	A7

(1) Incl. 4. A1A

DESIGNED Kap
DRAWN J. Adams
REVISED W. Brewer

O-AB1-4.2