
SKILLING, HELLE, CHRISTIANSEN, ROBERTSON — Structural & Civil Engineers

PROJECT: THE WORLD TRADE CENTER | TITLE: KEY PLAN - FLOORS 25, 59, 92 | DATE: 3/18/69

REVISIONS

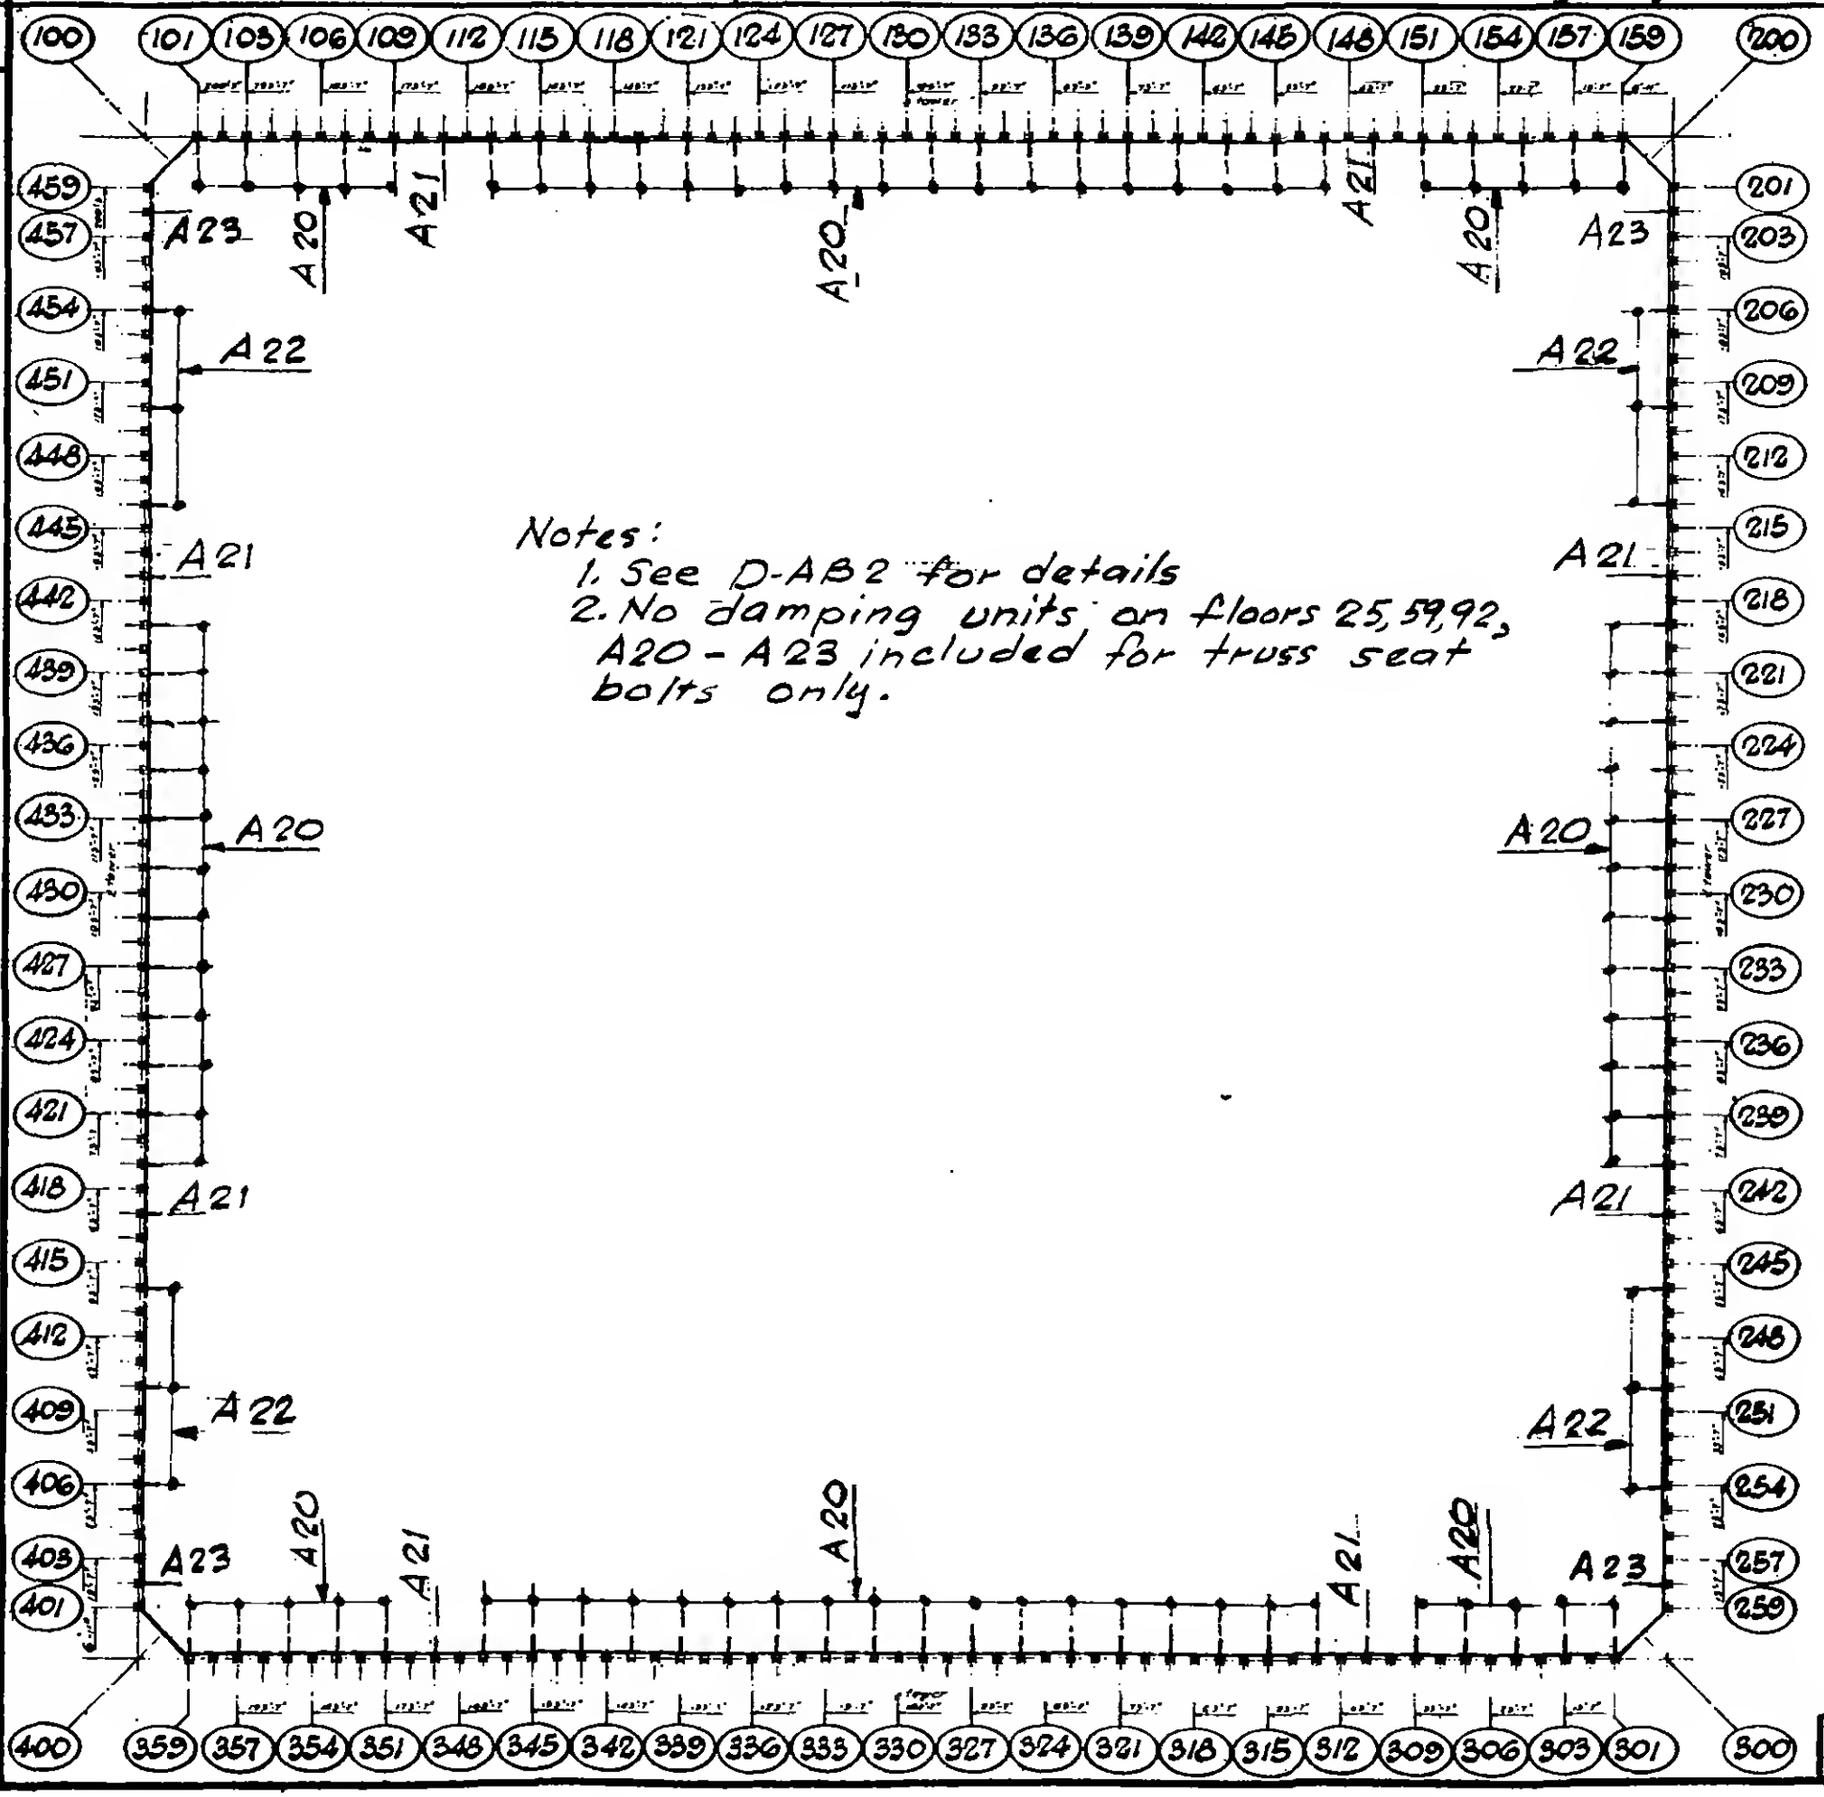

Notes:
1. See D-AB2 for details
2. No damping units on floors 25, 59, 92, A20 - A23 included for truss seat bolts only.

NORTH — TOWER A

NORTH — TOWER B

PER FLOOR	
No.	Type
80	A20
8	A21
12	A22
4	A23

DESIGNED

DRAWN

REVIEWED W. Brewer

D-AB1-4.3