
SKILLING, HELLE, CHRISTIANSEN, ROBERTSON — Structural & Civil Engineers

PROJECT: THE WORLD TRADE CENTER | TITLE: DAMPING UNIT KEY PLAN - FLOOR 10 & 12 TOWER B | DATE: 5/18/69

REVISIONS

7-9-71

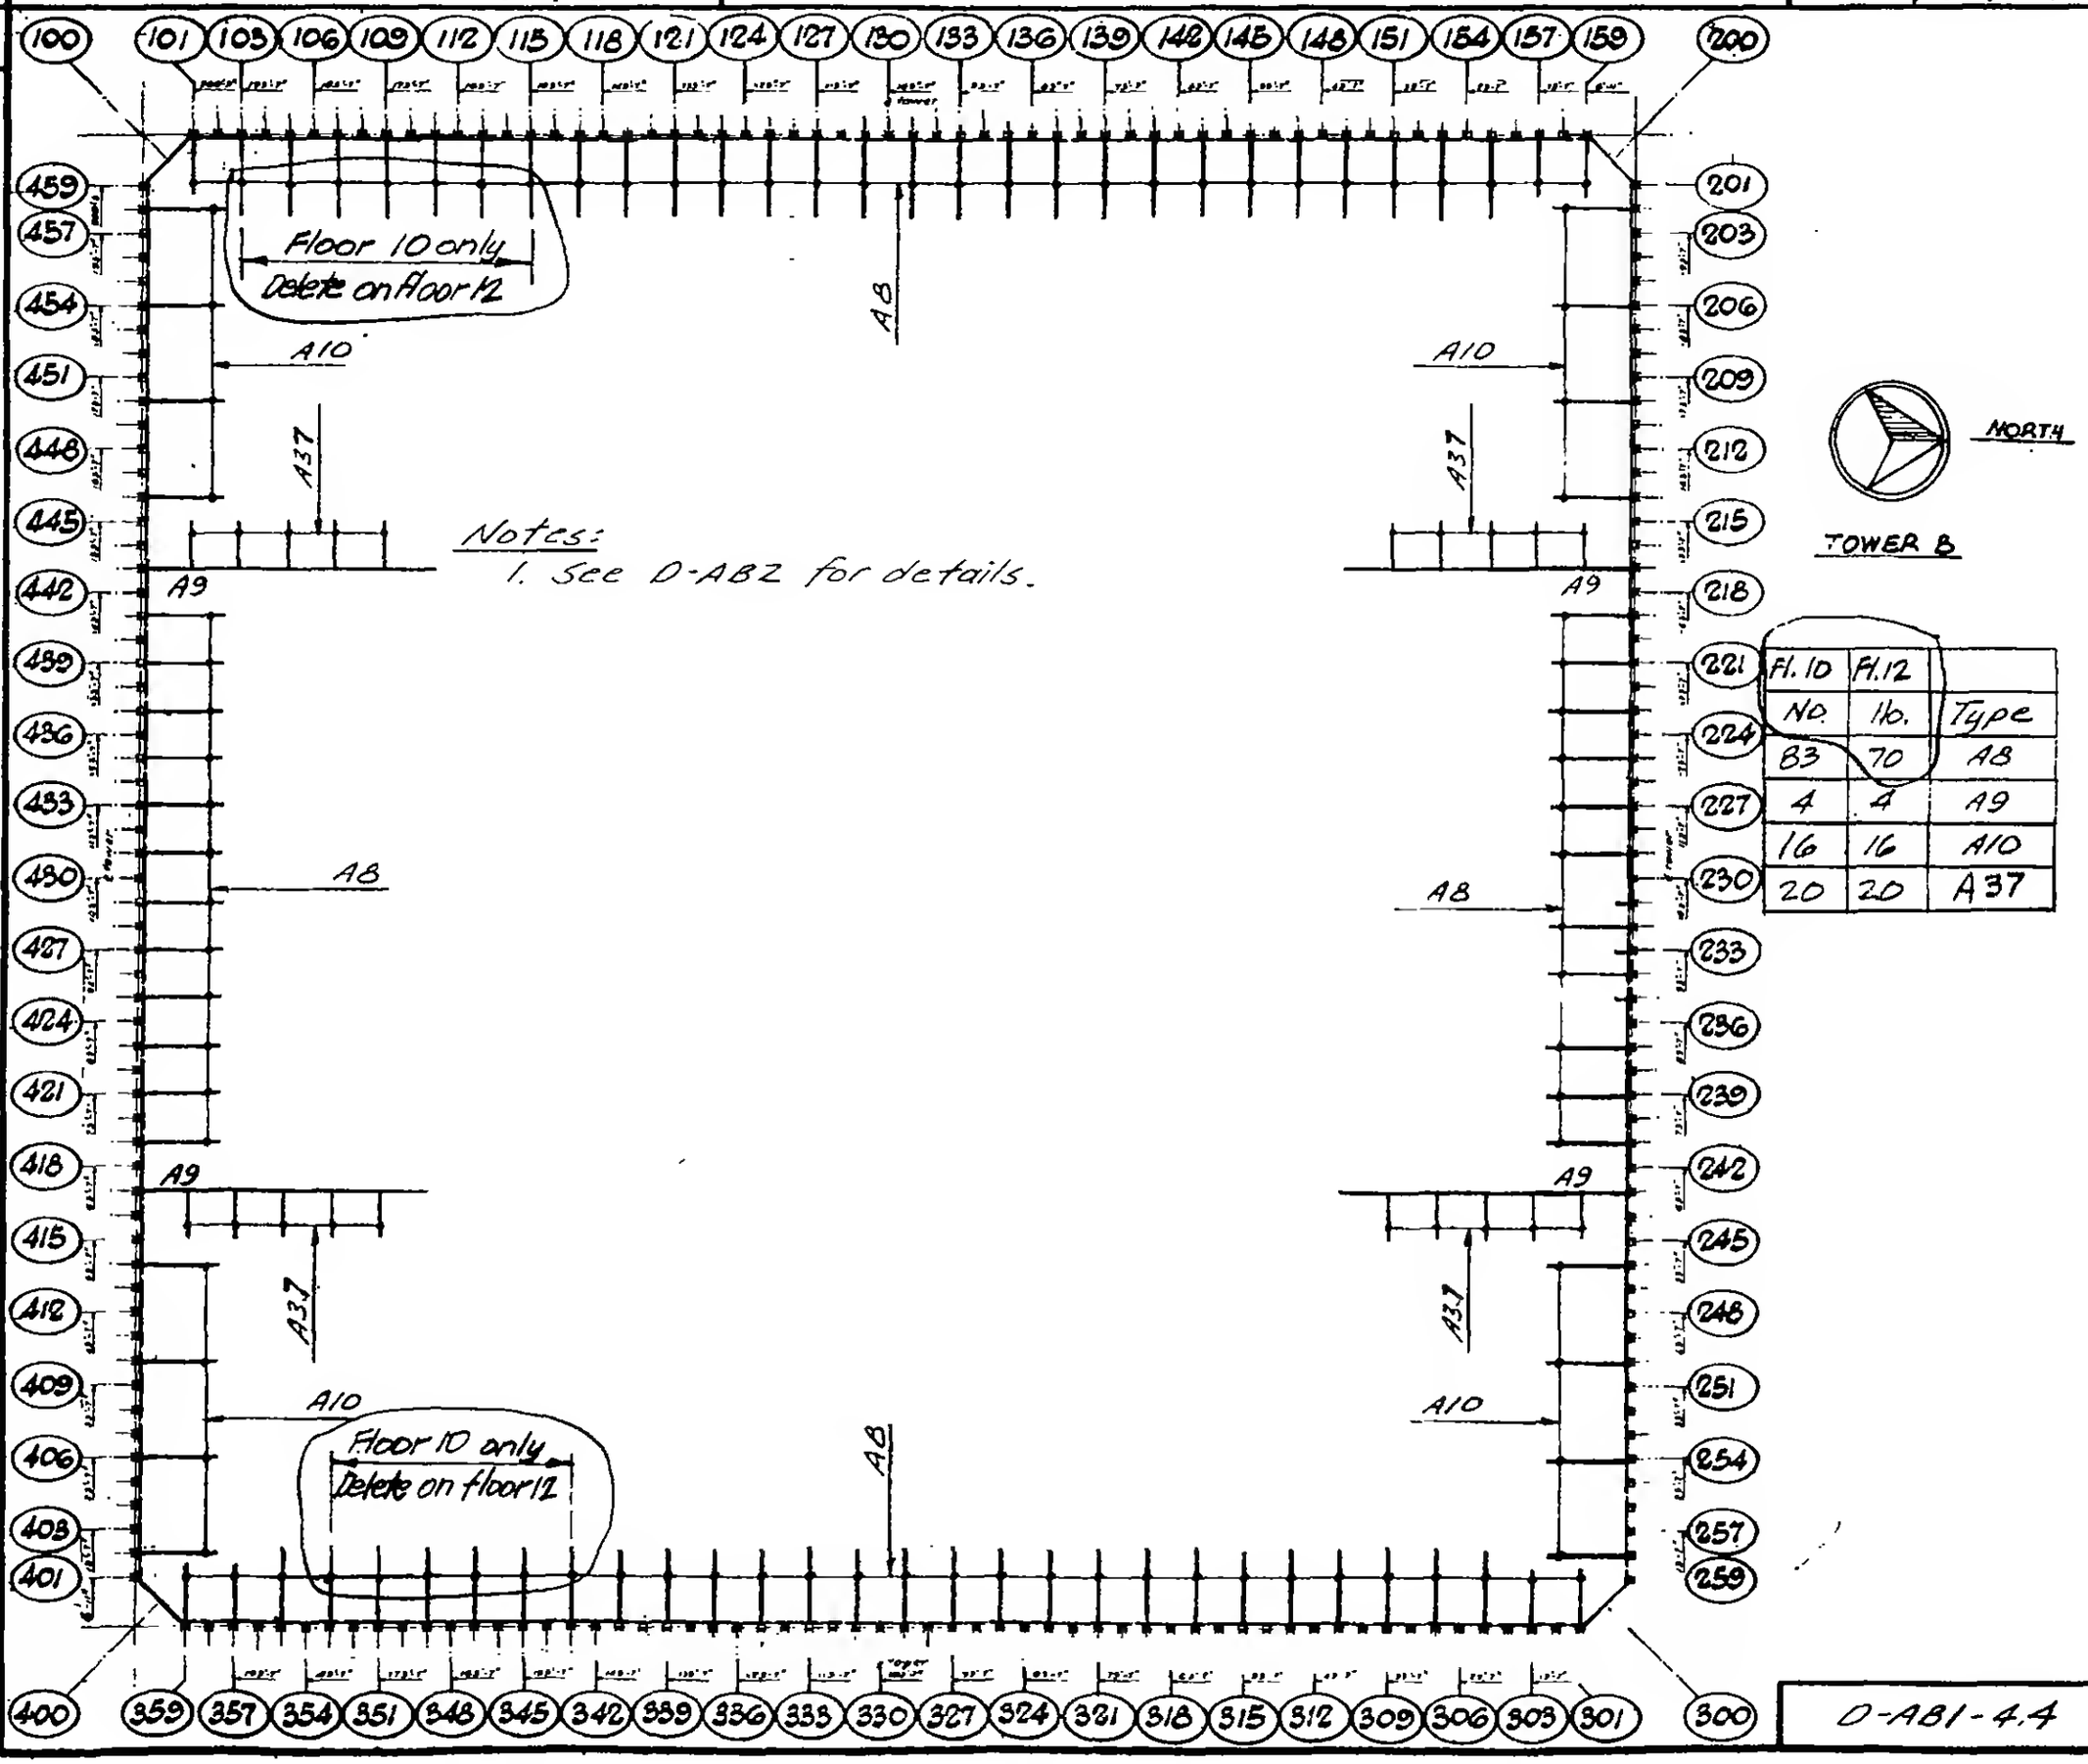

Notes:
1. See O-AB2 for details.

Fl. 10 No.	Fl. 12 No.	Type
83	70	A8
4	4	A9
16	16	A10
20	20	A37

DESIGNED: C. Kano
DRAWN: J. Adams
REVISED: W. Brewer

O-AB1-4.4