SKILLING, HELLE, CHRISTIANSEN, ROBERTSON — Structural & Civil Engineers


PROJECT: THE WORLD TRADE CENTER

TITLE: DAMPING UNIT KEY PLAN - FLOOR 11 TOWER B

DATE: 3/18/69

REVISIONS

7-9-71

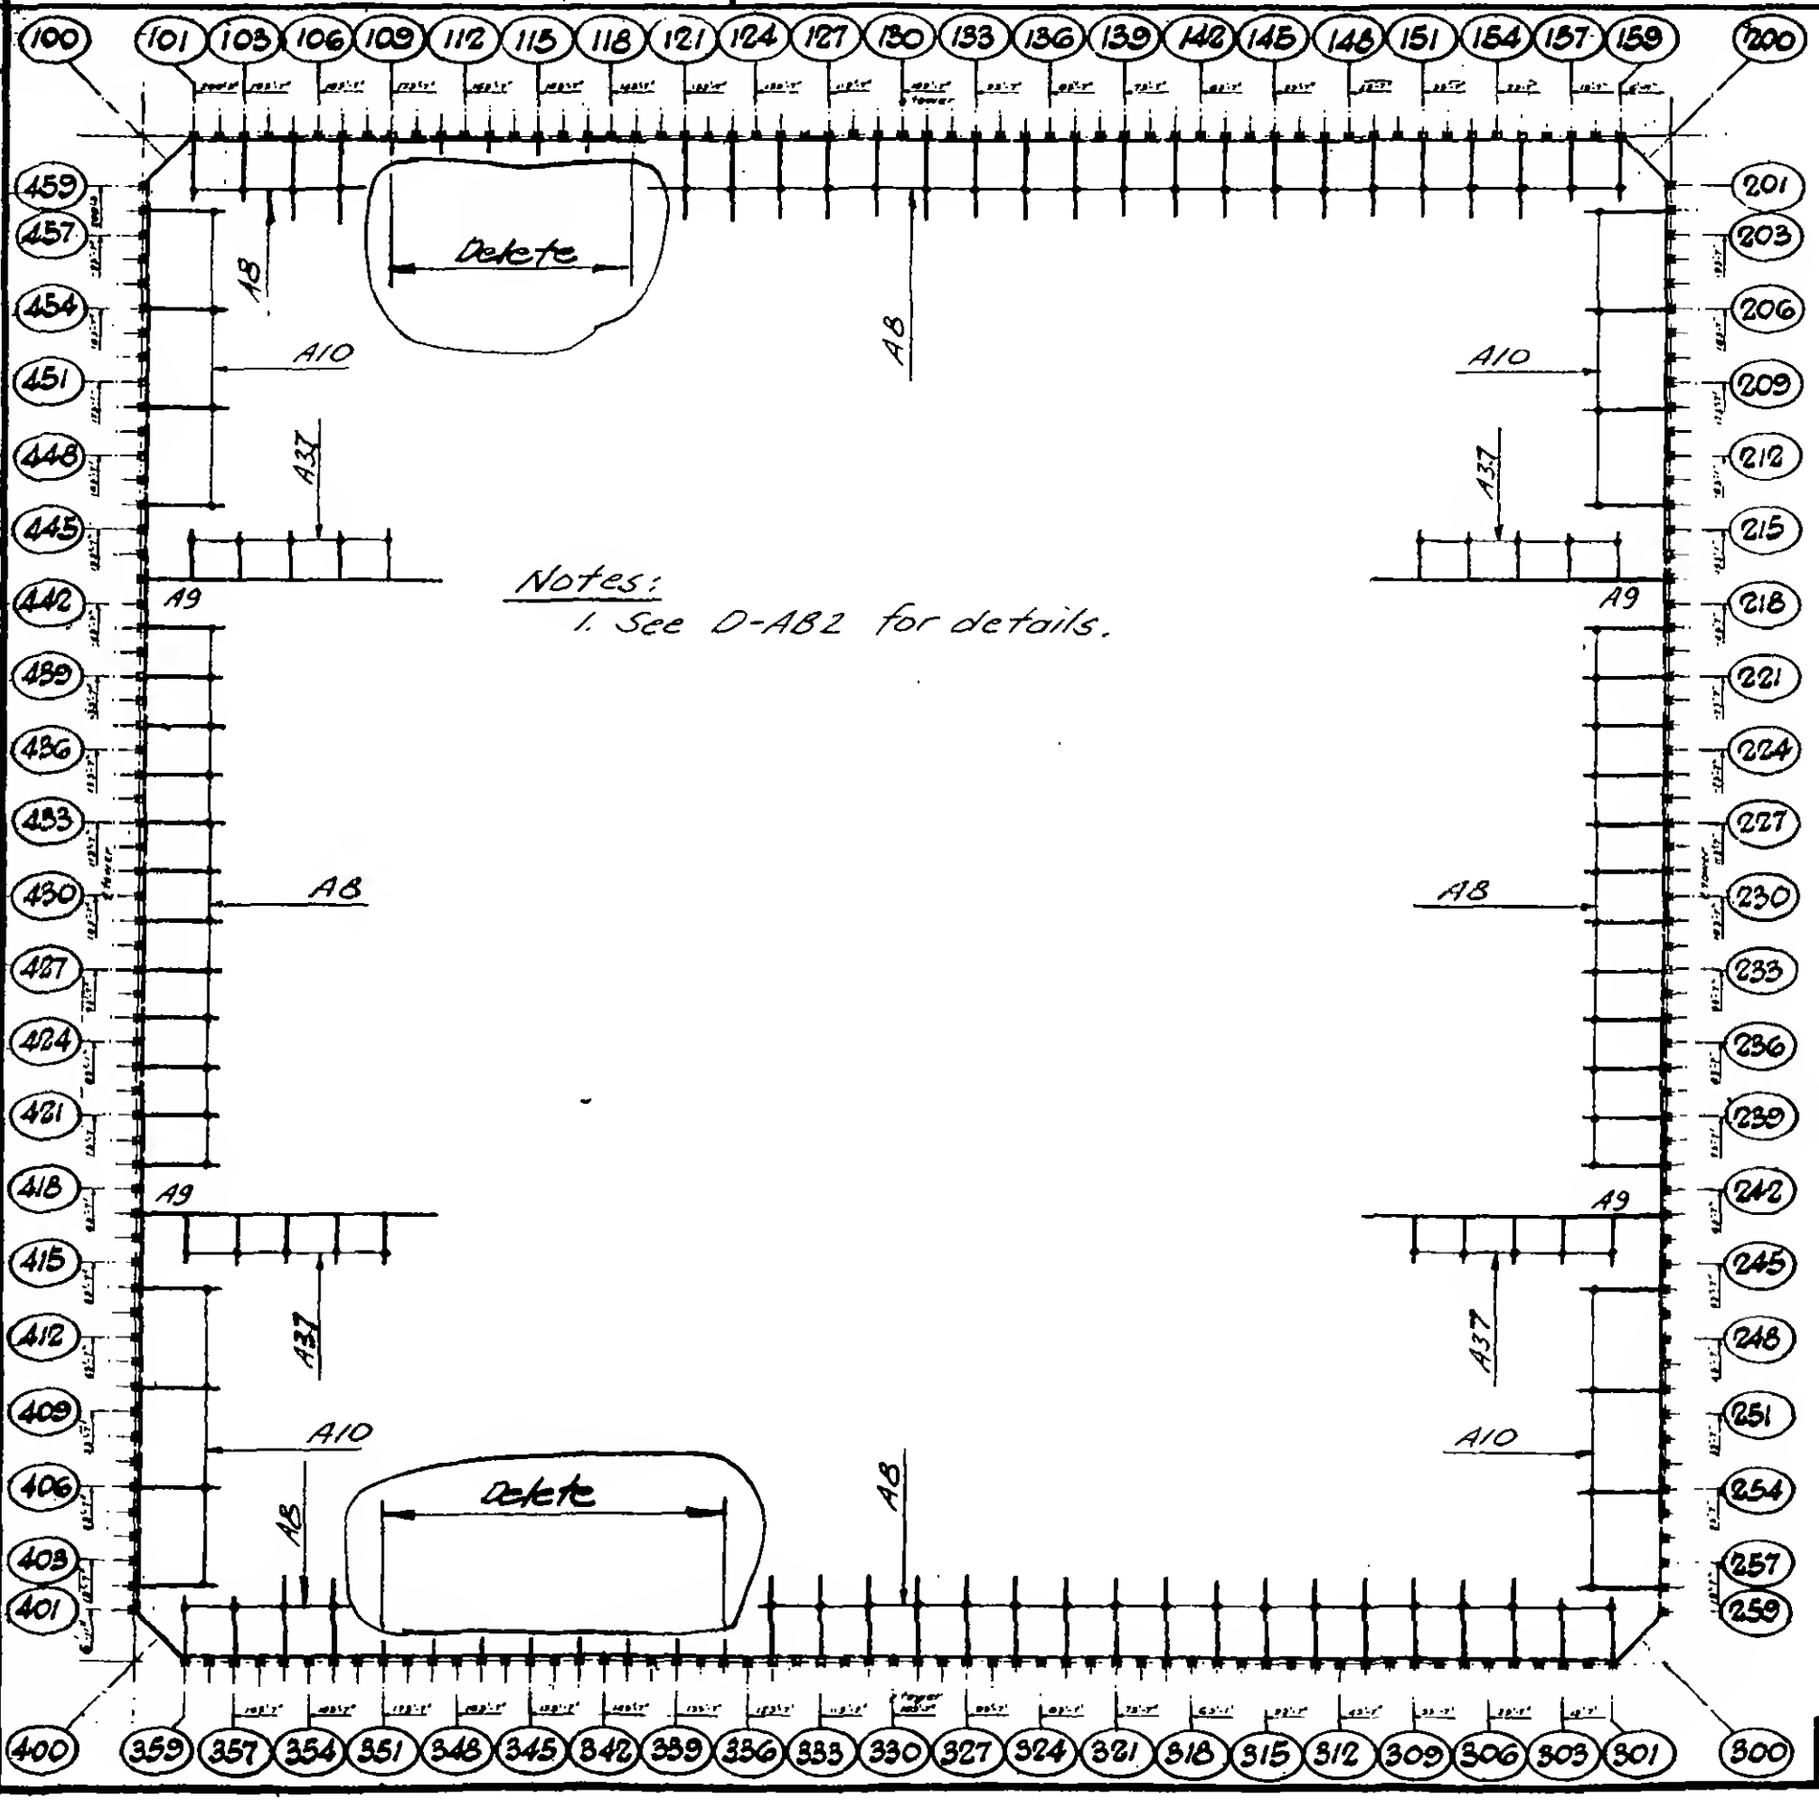

Notes:
1. See O-AB2 for details.

PER FLOOR	
No.	Type
70	A8
4	A9
16	A10
20	A37

DESIGNED: Karp

DRAWN: J. Adams

REVIEWED: W. Brower

O-A81-4.5