
SKILLING, HELLE, CHRISTIANSEN, ROBERTSON — Structural & Civil Engineers

PROJECT: THE WORLD TRADE CENTER

TITLE: DAMPING UNIT KEY PLAN - FLOOR 13 TOWER B

DATE: 3/18/69

REVISIONS

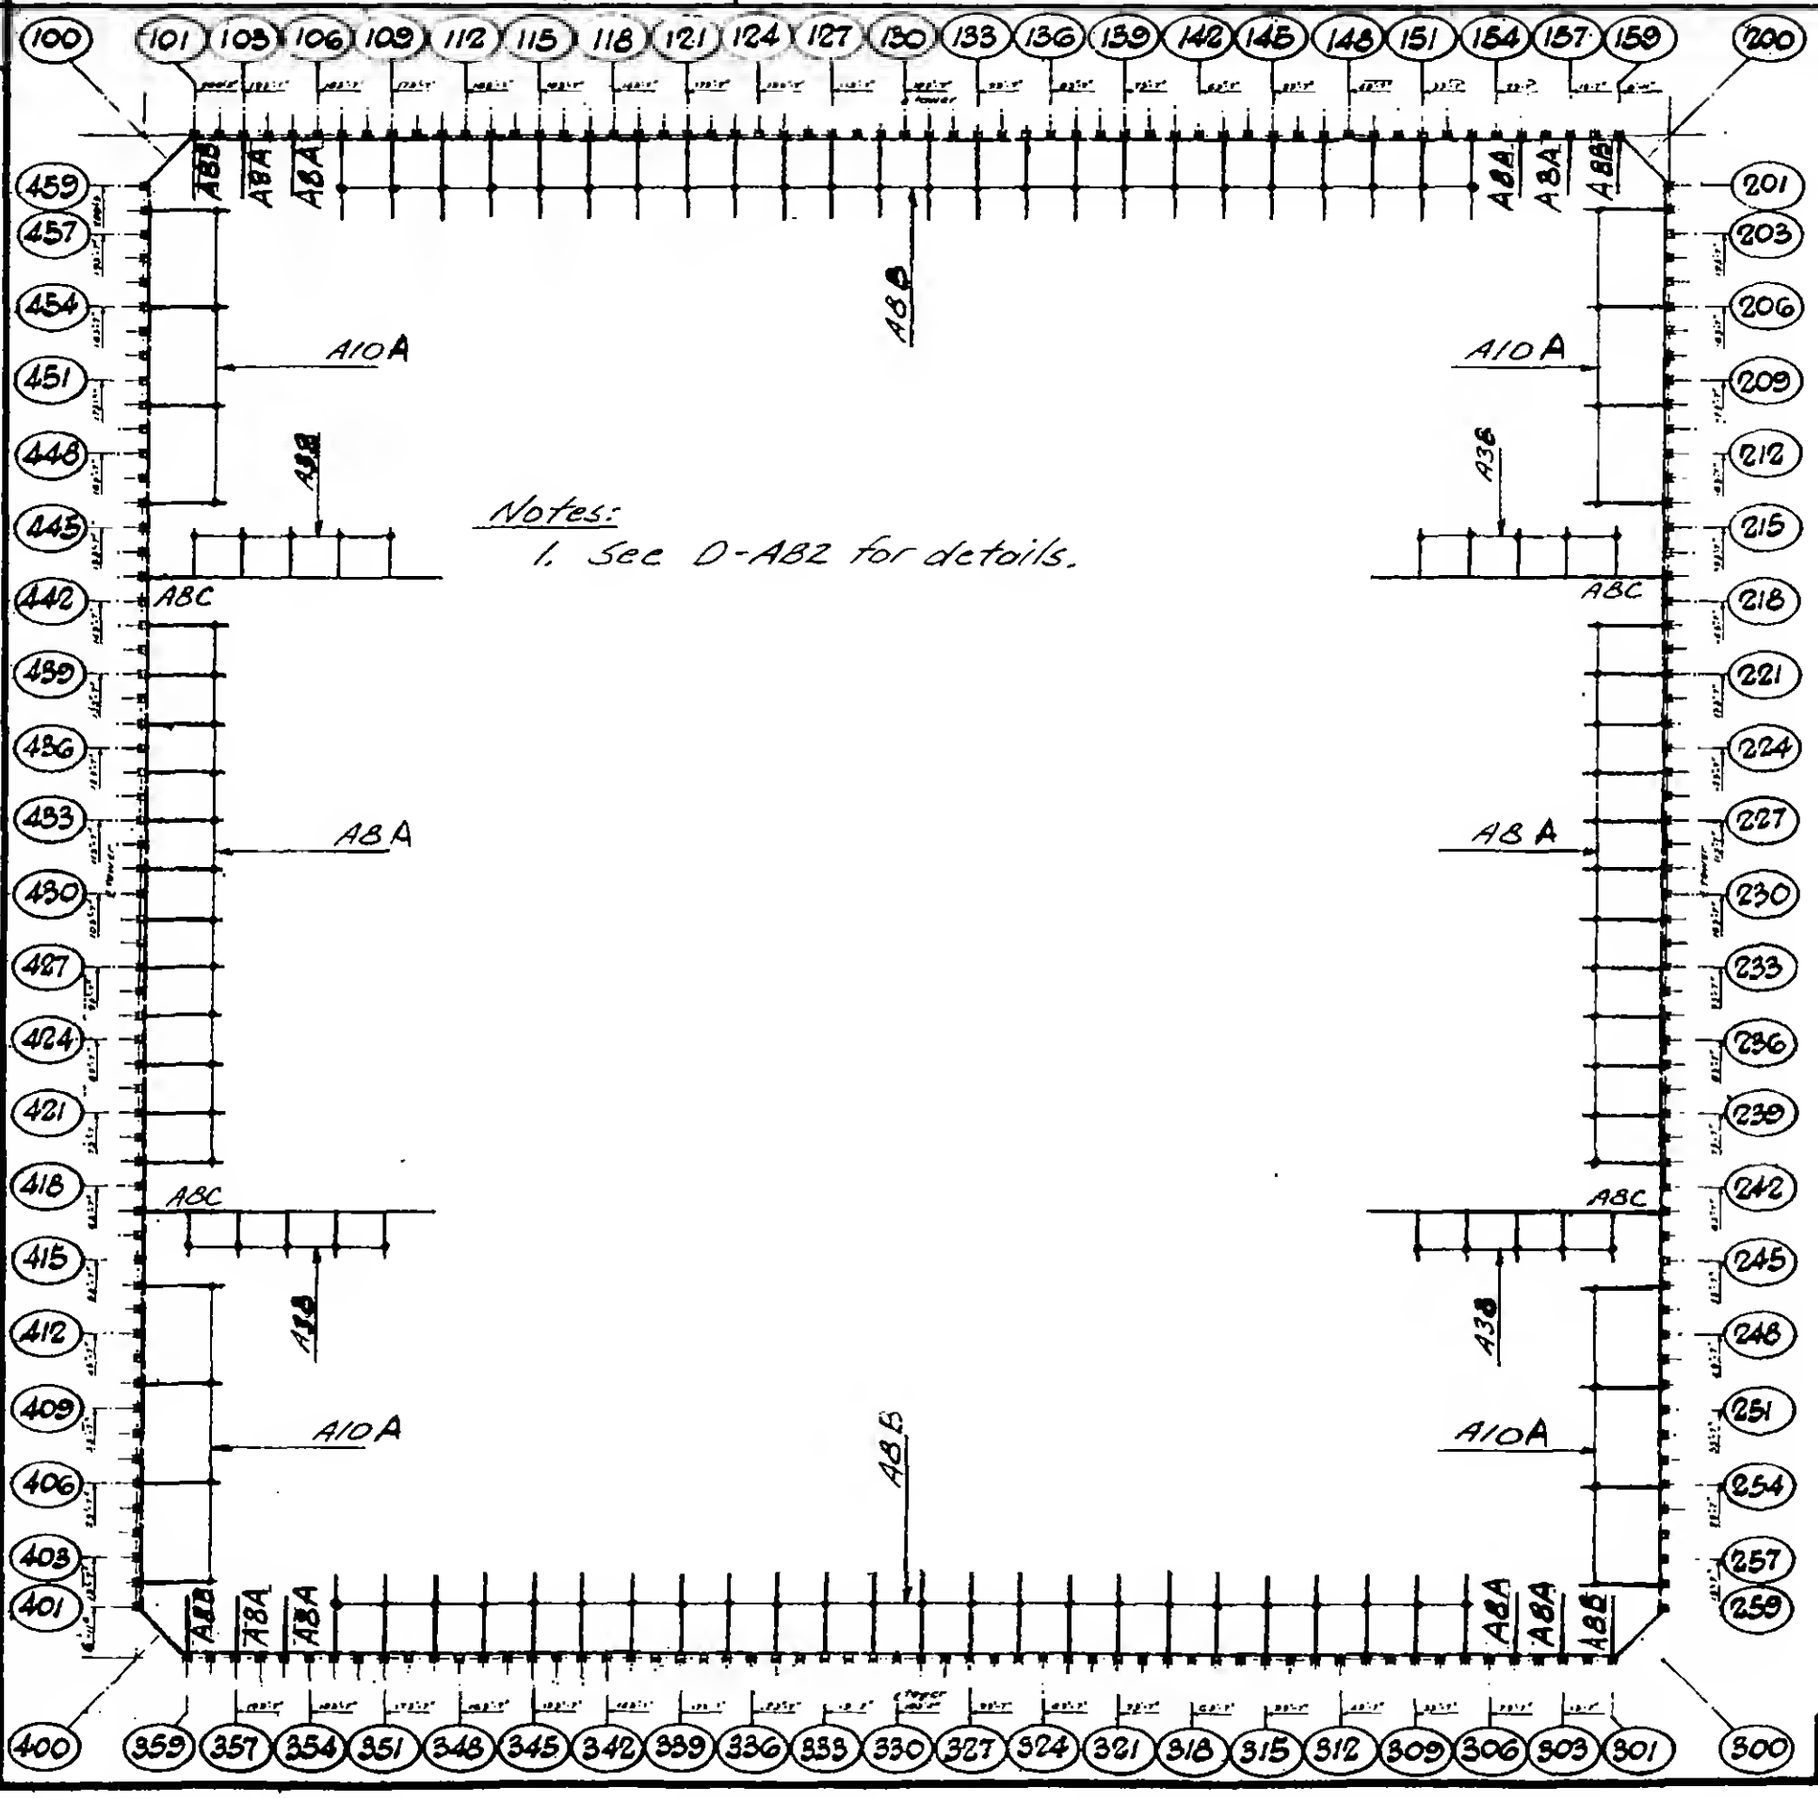

Notes:
1. See O-AB2 for details.

NORTH

TOWER B

PER FLOOR	
No.	Type
88	A8
16	A10
20	A38

DESIGNED: E. Karp

DRAWN: J. Adams

REVIEWED: W. Brewer

O-AB1-4.6