
SKILLING, HELLE, CHRISTIANSEN, ROBERTSON — Structural & Civil Engineers

PROJECT: THE WORLD TRADE CENTER

TITLE: DAMPING UNIT KEY PLAN - FLOORS 41, 75

DATE: 3/18/69

REVISIONS

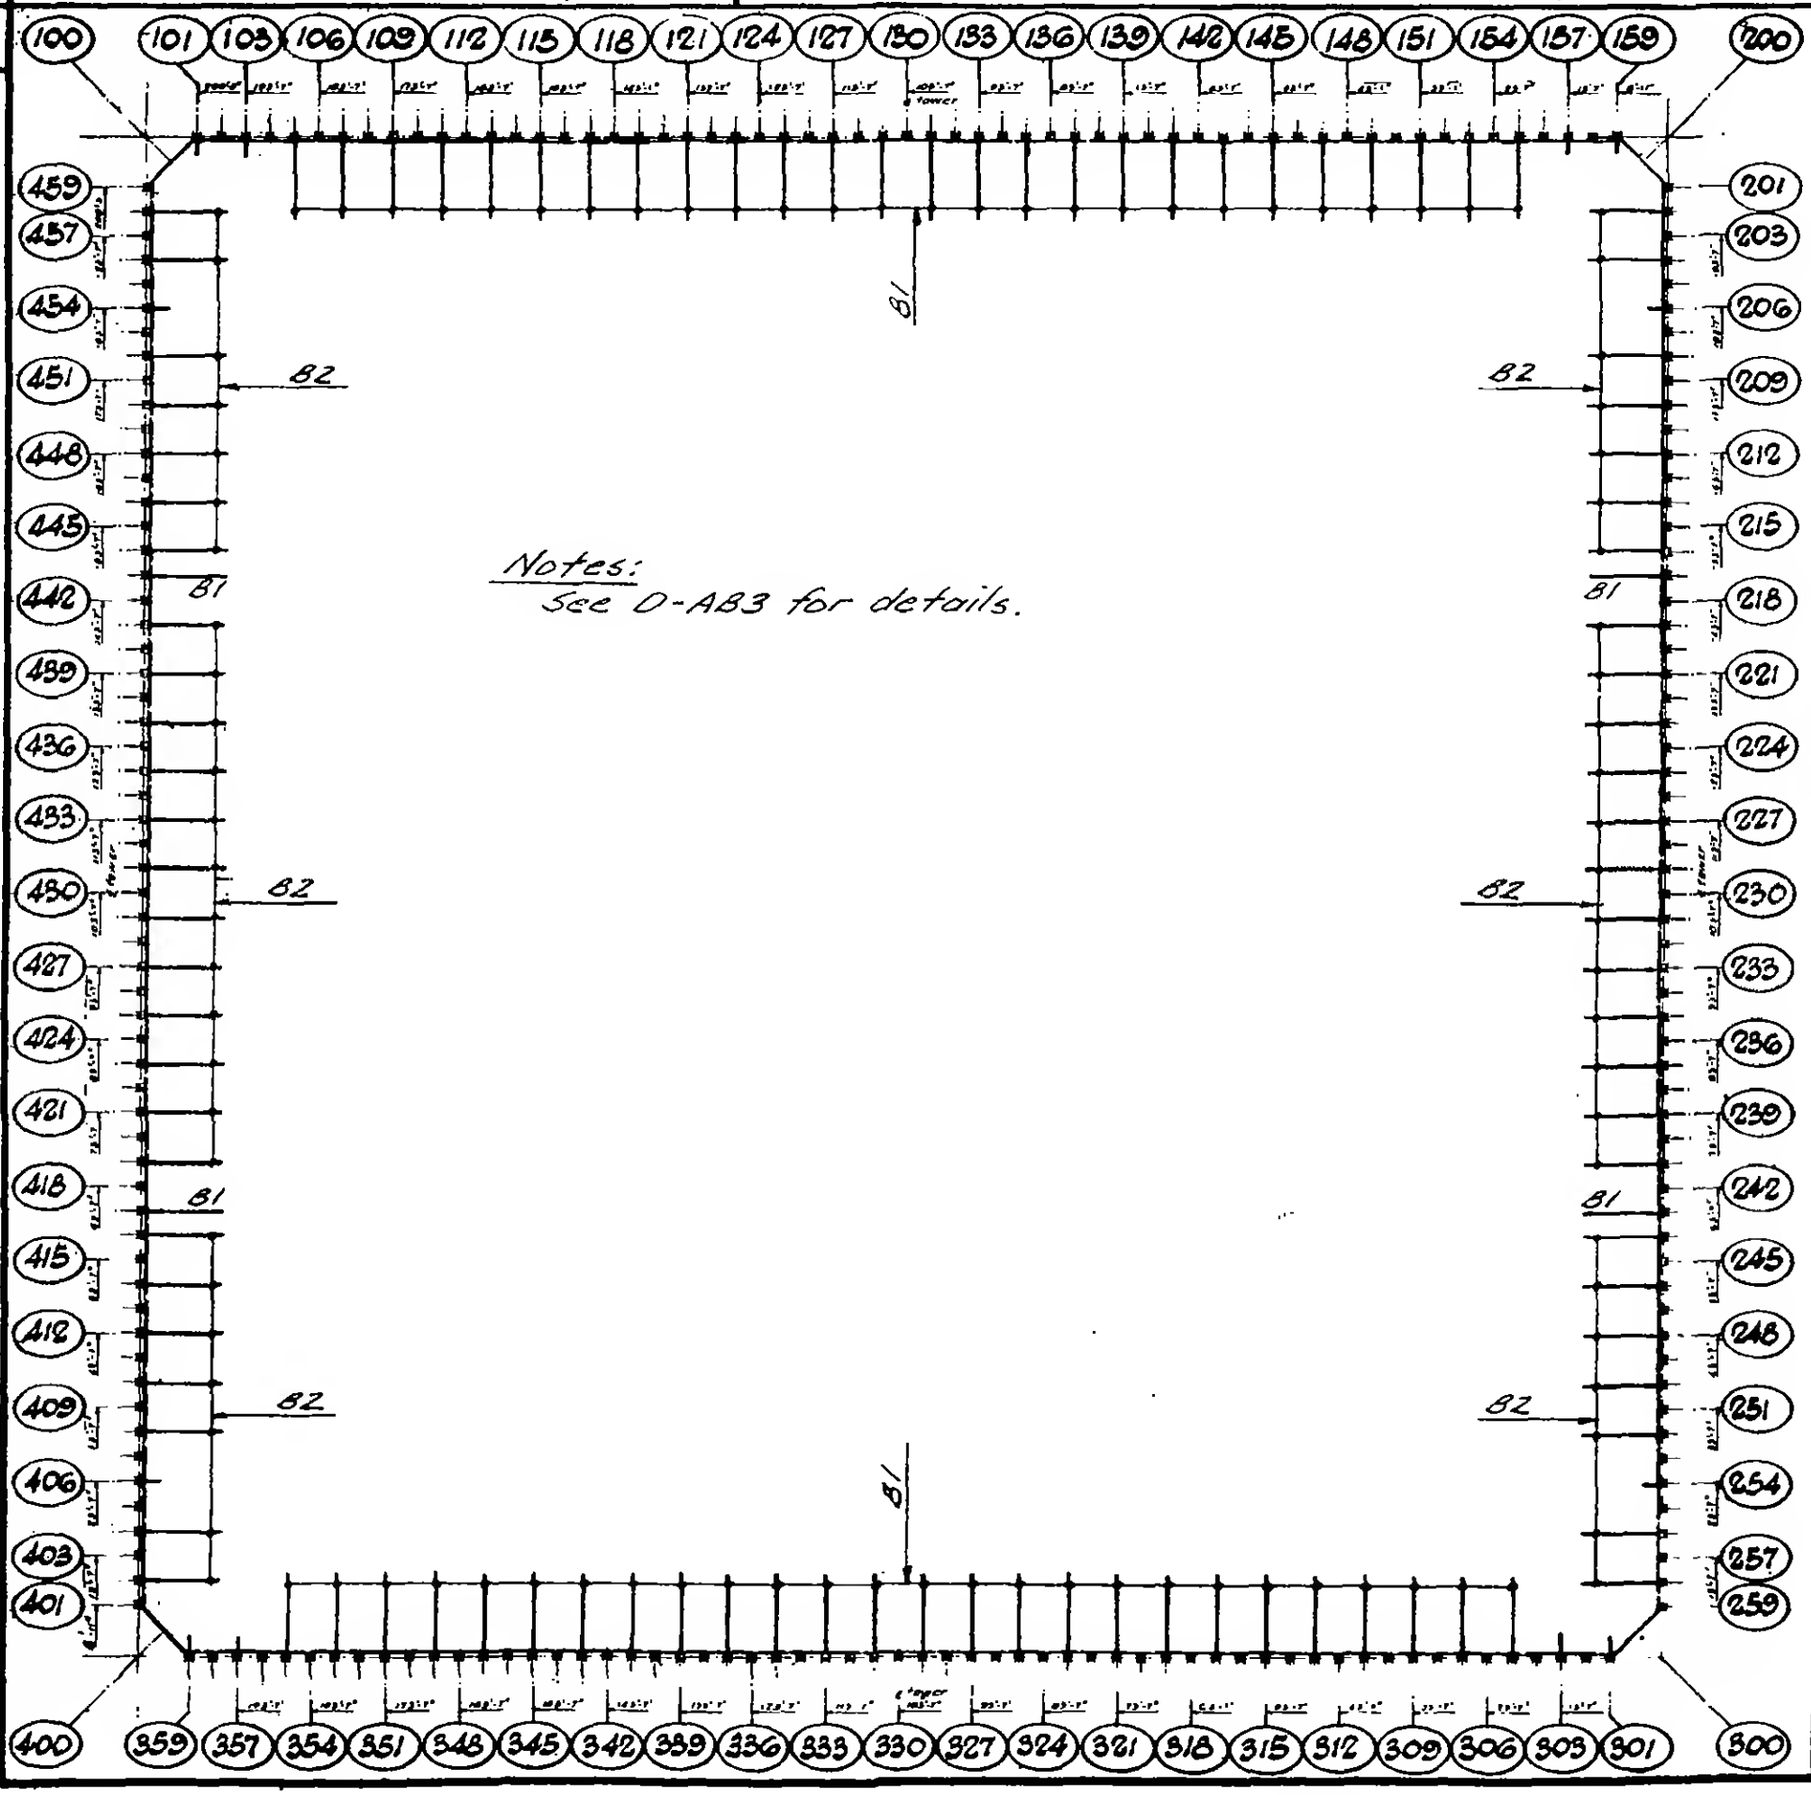

Notes:
See O-AB3 for details.

NORTH

TOWER A

NORTH

TOWER B

PER FLOOR	
No.	Type
56	B1
52	B2

DESIGNED: Kap

DRAWN: J. Adams

REVISED: W. Brewer

O-AB1-5