
SKILLING, HELLE, CHRISTIANSEN, ROBERTSON — Structural & Civil Engineers

PROJECT: THE WORLD TRADE CENTER

TITLE: DAMPING UNIT KEY PLAN - FLOOR 43

DATE: 3/18/69

REVISIONS

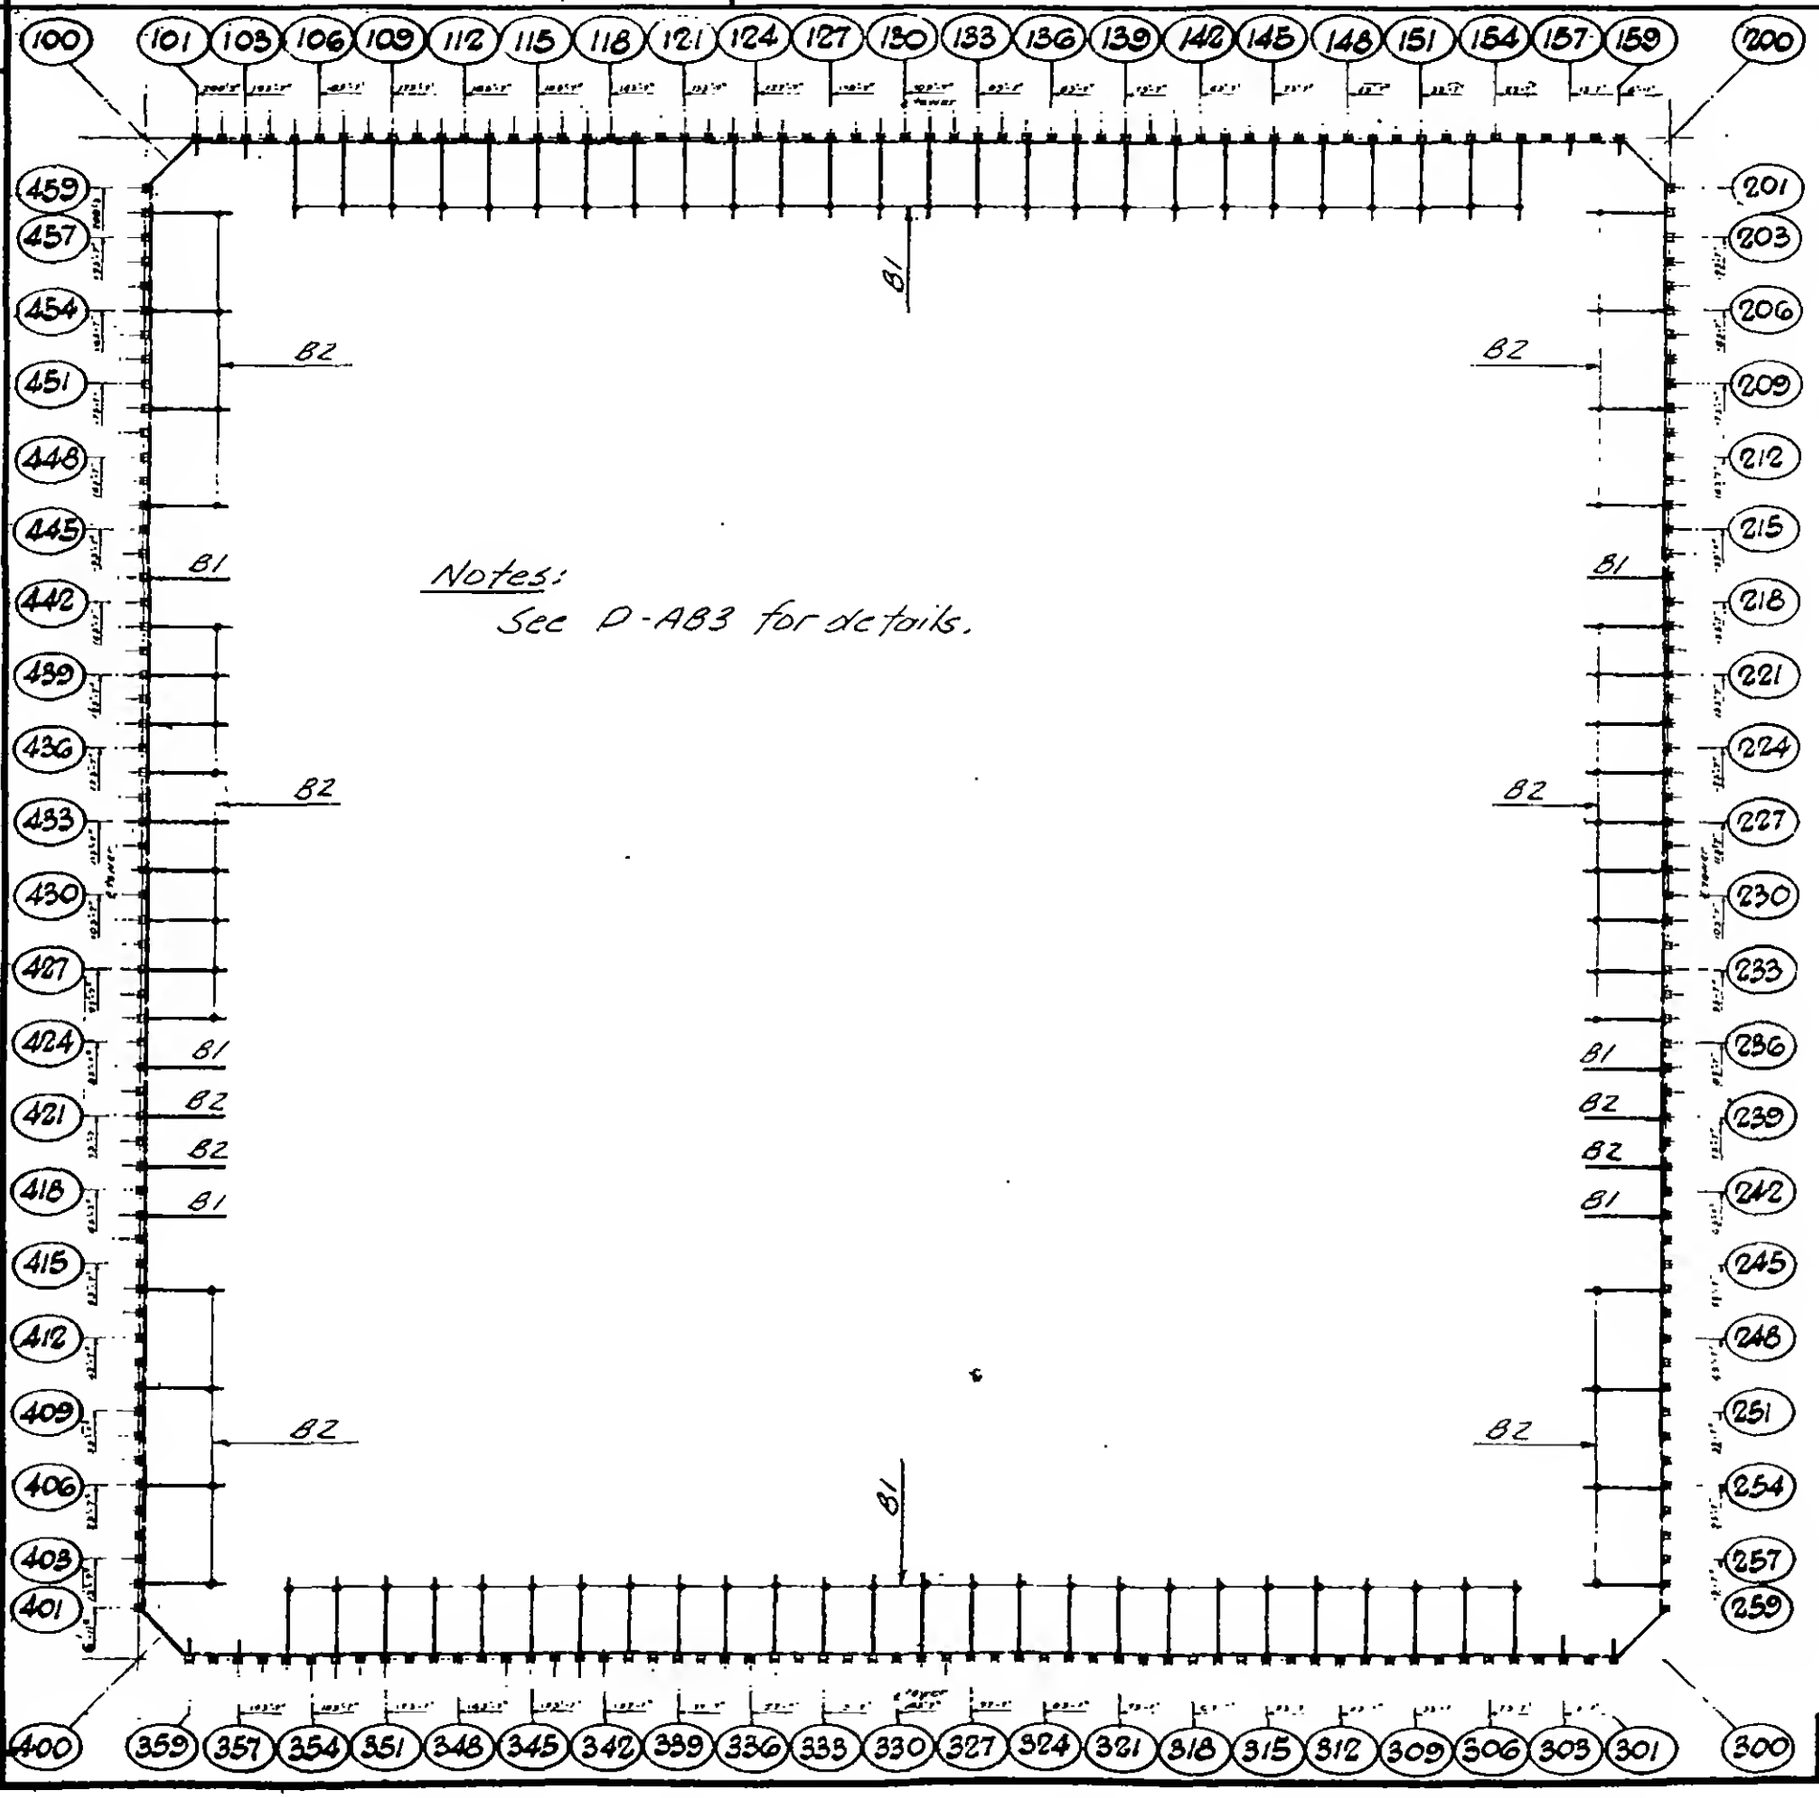

NORTH

TOWER A

NORTH

TOWER B

Notes:
See D-AB3 for details.

PER FLOOR	
No.	Type
58	B1
38	B2

DESIGNED S. Kaup

DRAWN J. Adams

REVIEWED W. Blaw

D-AB1-6