
SKILLING, HELLE, CHRISTIANSEN, ROBERTSON — Structural & Civil Engineers

PROJECT: THE WORLD TRADE CENTER

TITLE: DAMPING UNIT KEY PLAN - FLOOR 44

DATE: 3/18/69

REVISIONS

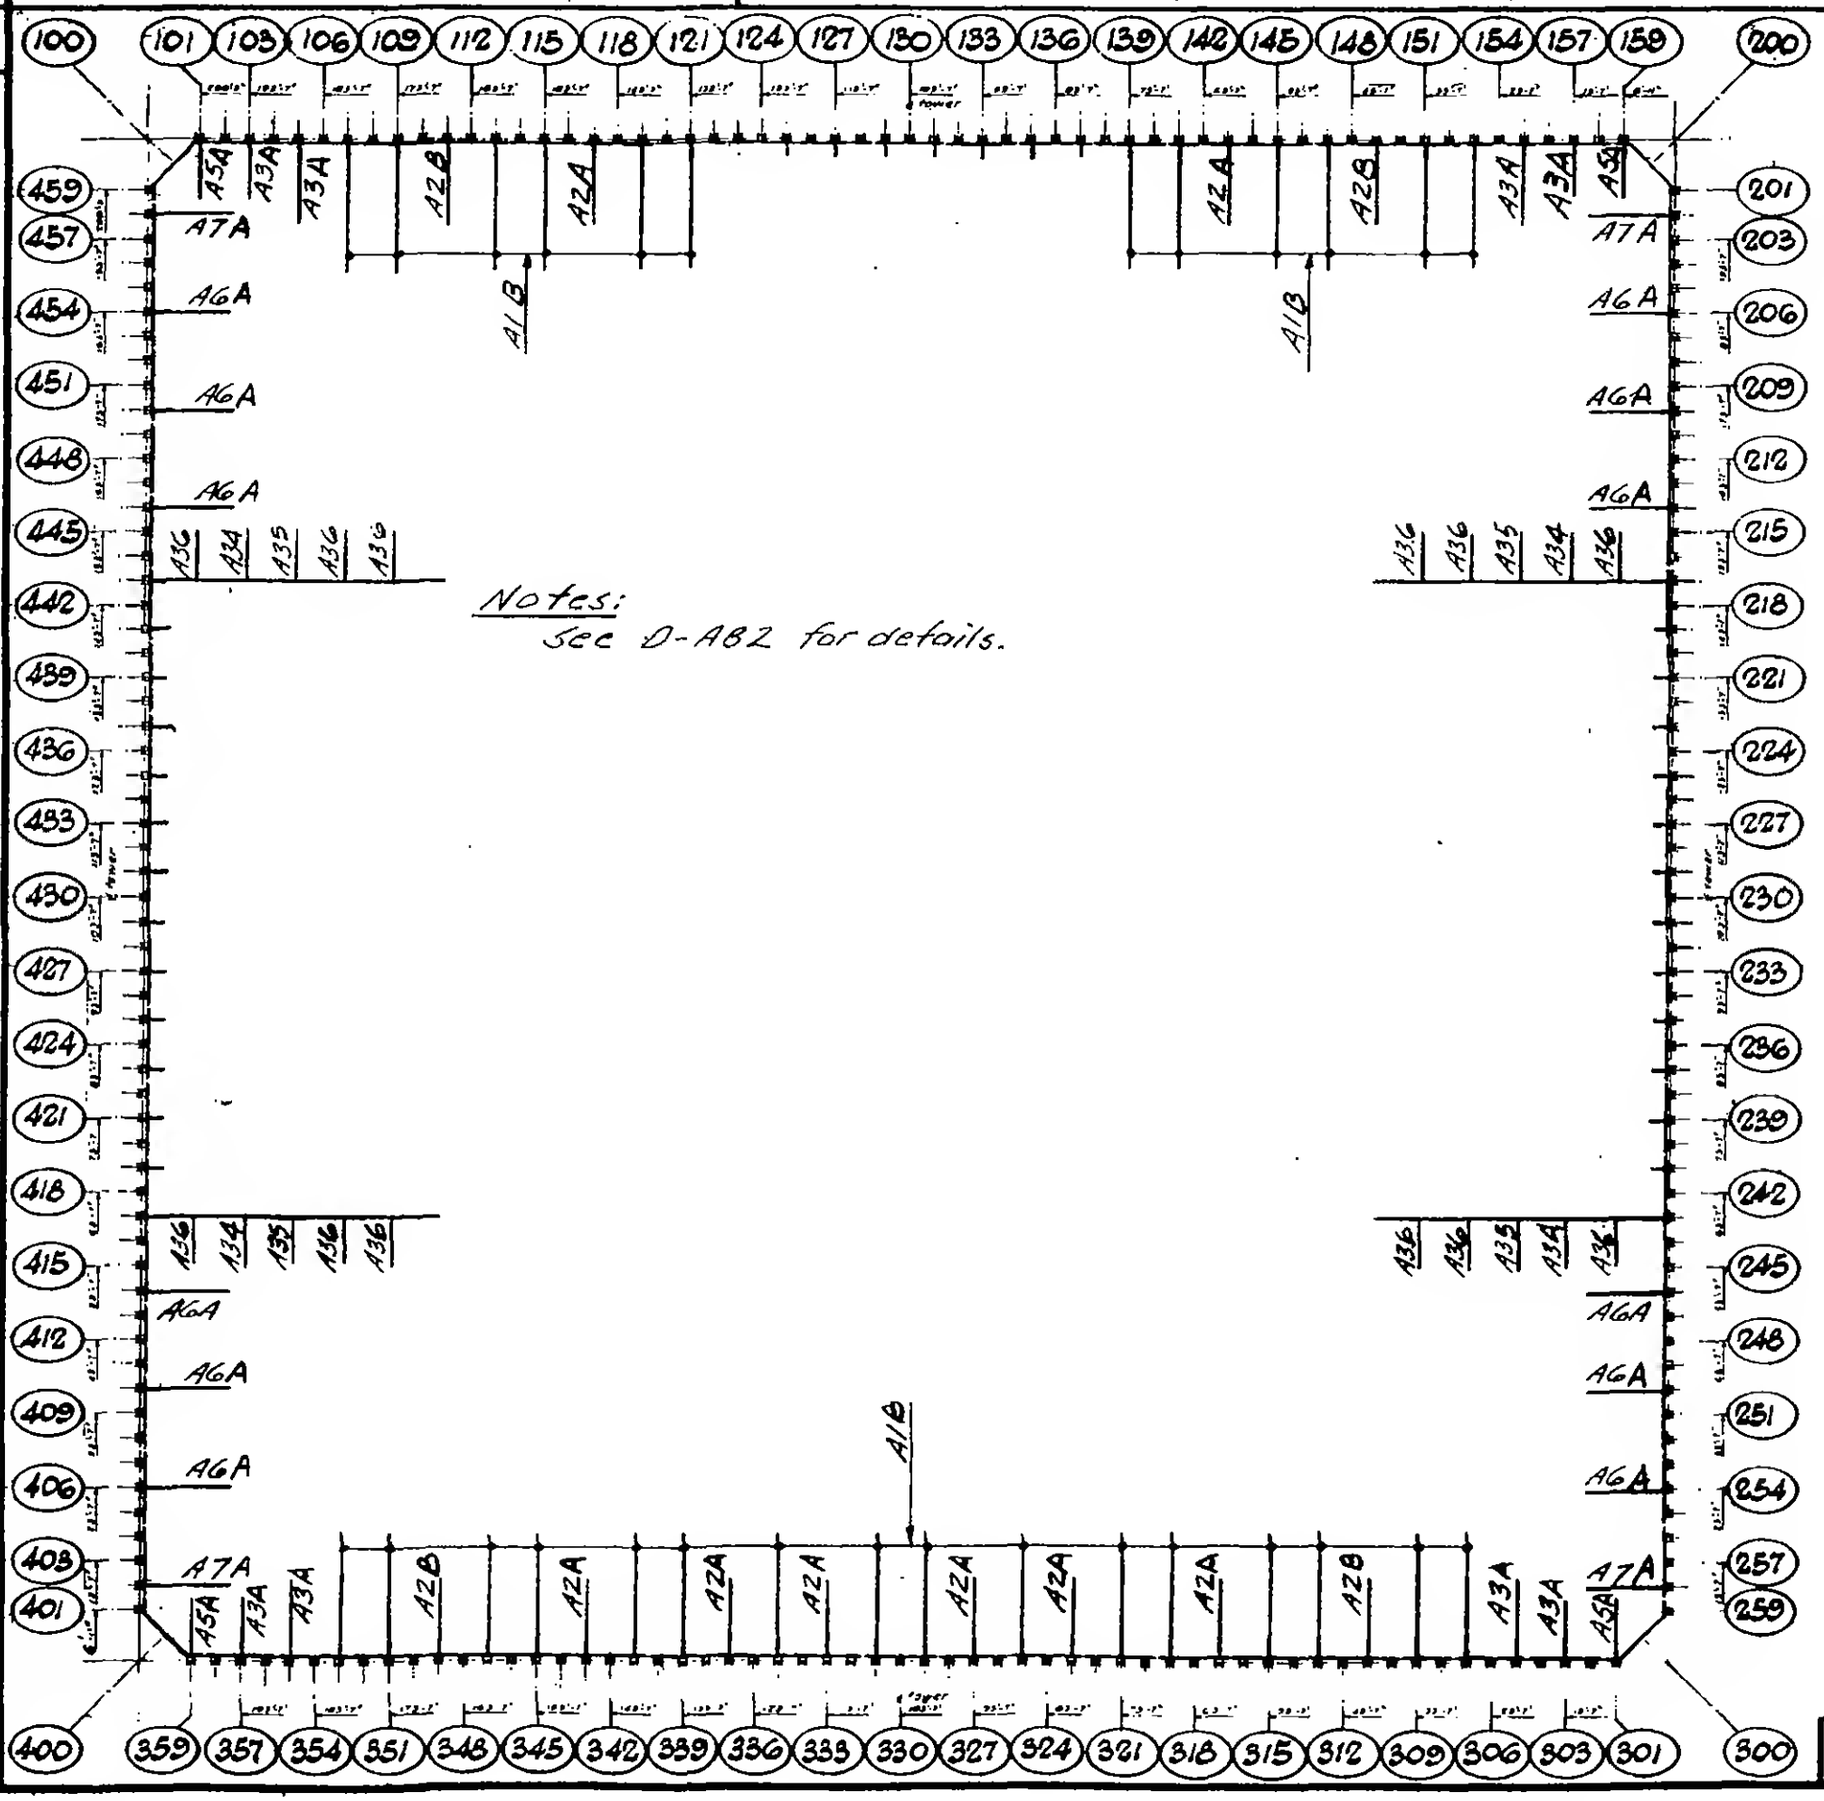


Notes:
See D-A82 for details.

NORTH

TOWER A

NORTH

TOWER B

| PER FLOOR | |
|---|---|
| No. | Type |
| 28 | A1B |
| 8 | A2A |
| 4 | A2B |
| 8 | A3A |
| 4 | A5A |
| 12 | A6A |
| 4 | A7A |
| 4 | A34 |
| 4 | A35 |
| 12 | A36 |

DESIGNED: T. Karp

DRAWN: J. Adams

REVIEWED: W. Brewer

D-A81-7