
SKILLING, HELLE, CHRISTIANSEN, ROBERTSON — Structural & Civil Engineers

PROJECT: THE WORLD TRADE CENTER

TITLE: DAMPING UNIT KEY PLAN - FLOOR 45

DATE: 3/18/69

REVISIONS

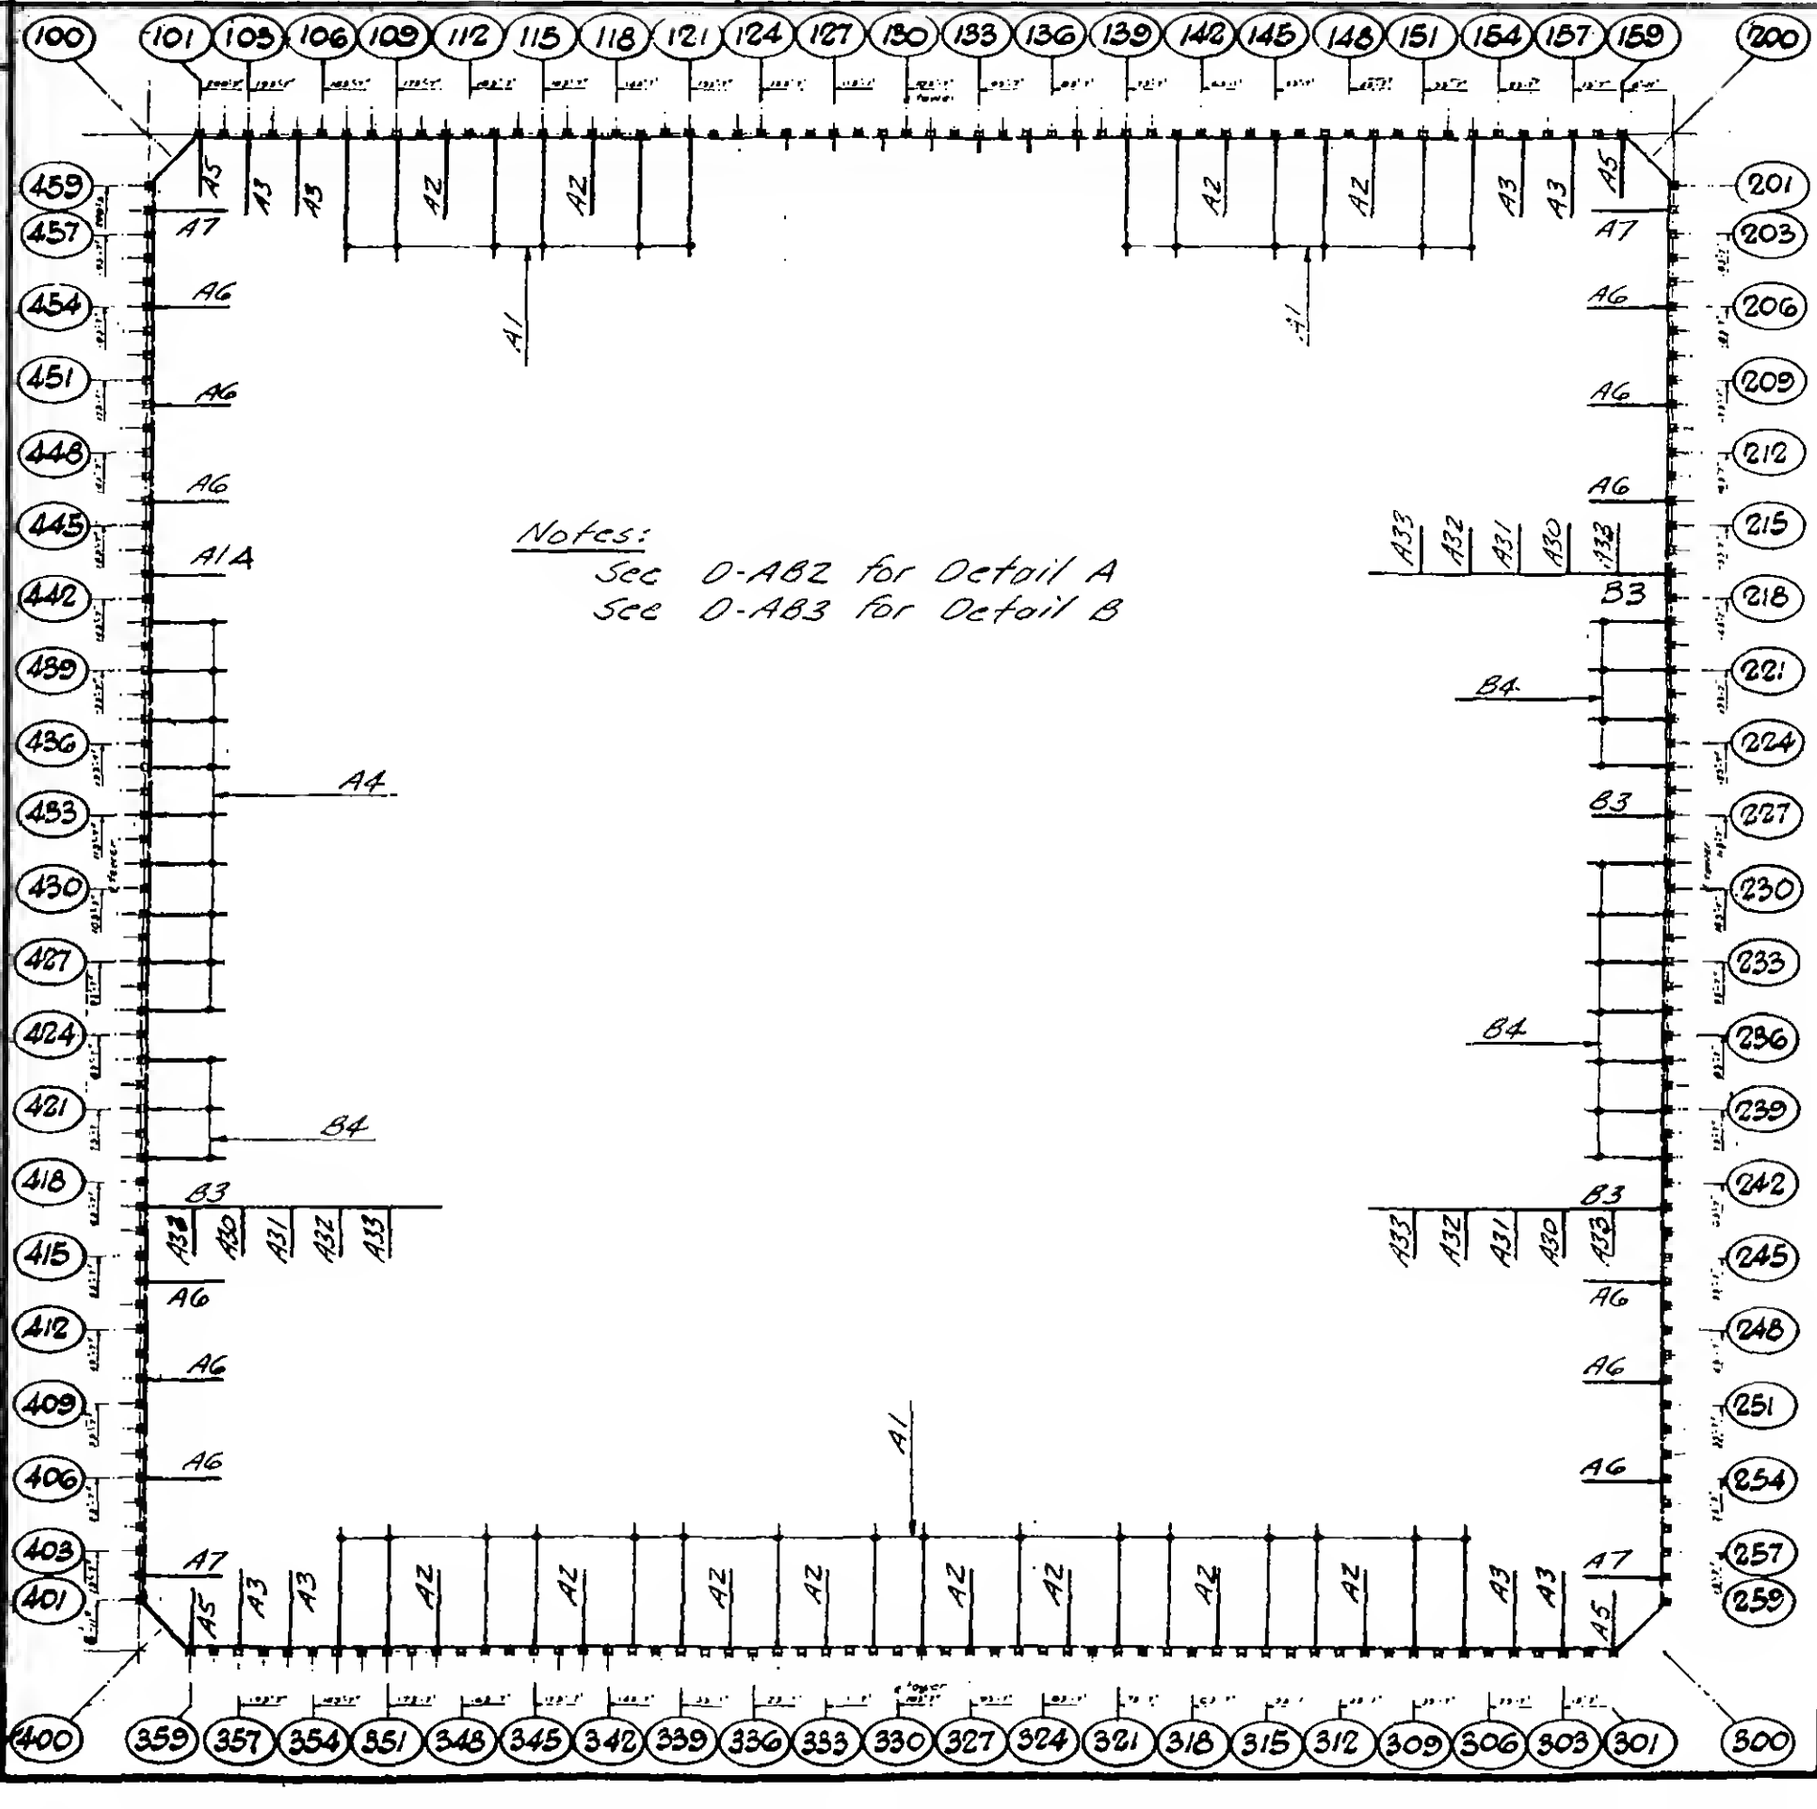

NORTH

TOWER A

NORTH

TOWER B

Notes:
See O-AB2 for Detail A
See O-AB3 for Detail B

PER FLOOR	
No.	Floor
29	A1(1)
12	A2
8	A3
9	A4
4	A5
12	A6
4	A7
4	B3
14	B4
3	A30
3	A31
3	A32
6	A33

(1) Incl. 1-A1A

DESIGNED: Kap

DRAWN: J. Adams

REVIEWED: W. Brewer

O-AB1-B