
SKILLING, HELLE, CHRISTIANSEN, ROBERTSON — Structural & Civil Engineers

PROJECT: THE WORLD TRADE CENTER

TITLE: DAMPING UNIT KEY PLAN - FLOORS 46-49

DATE: 3/18/69

REVISIONS

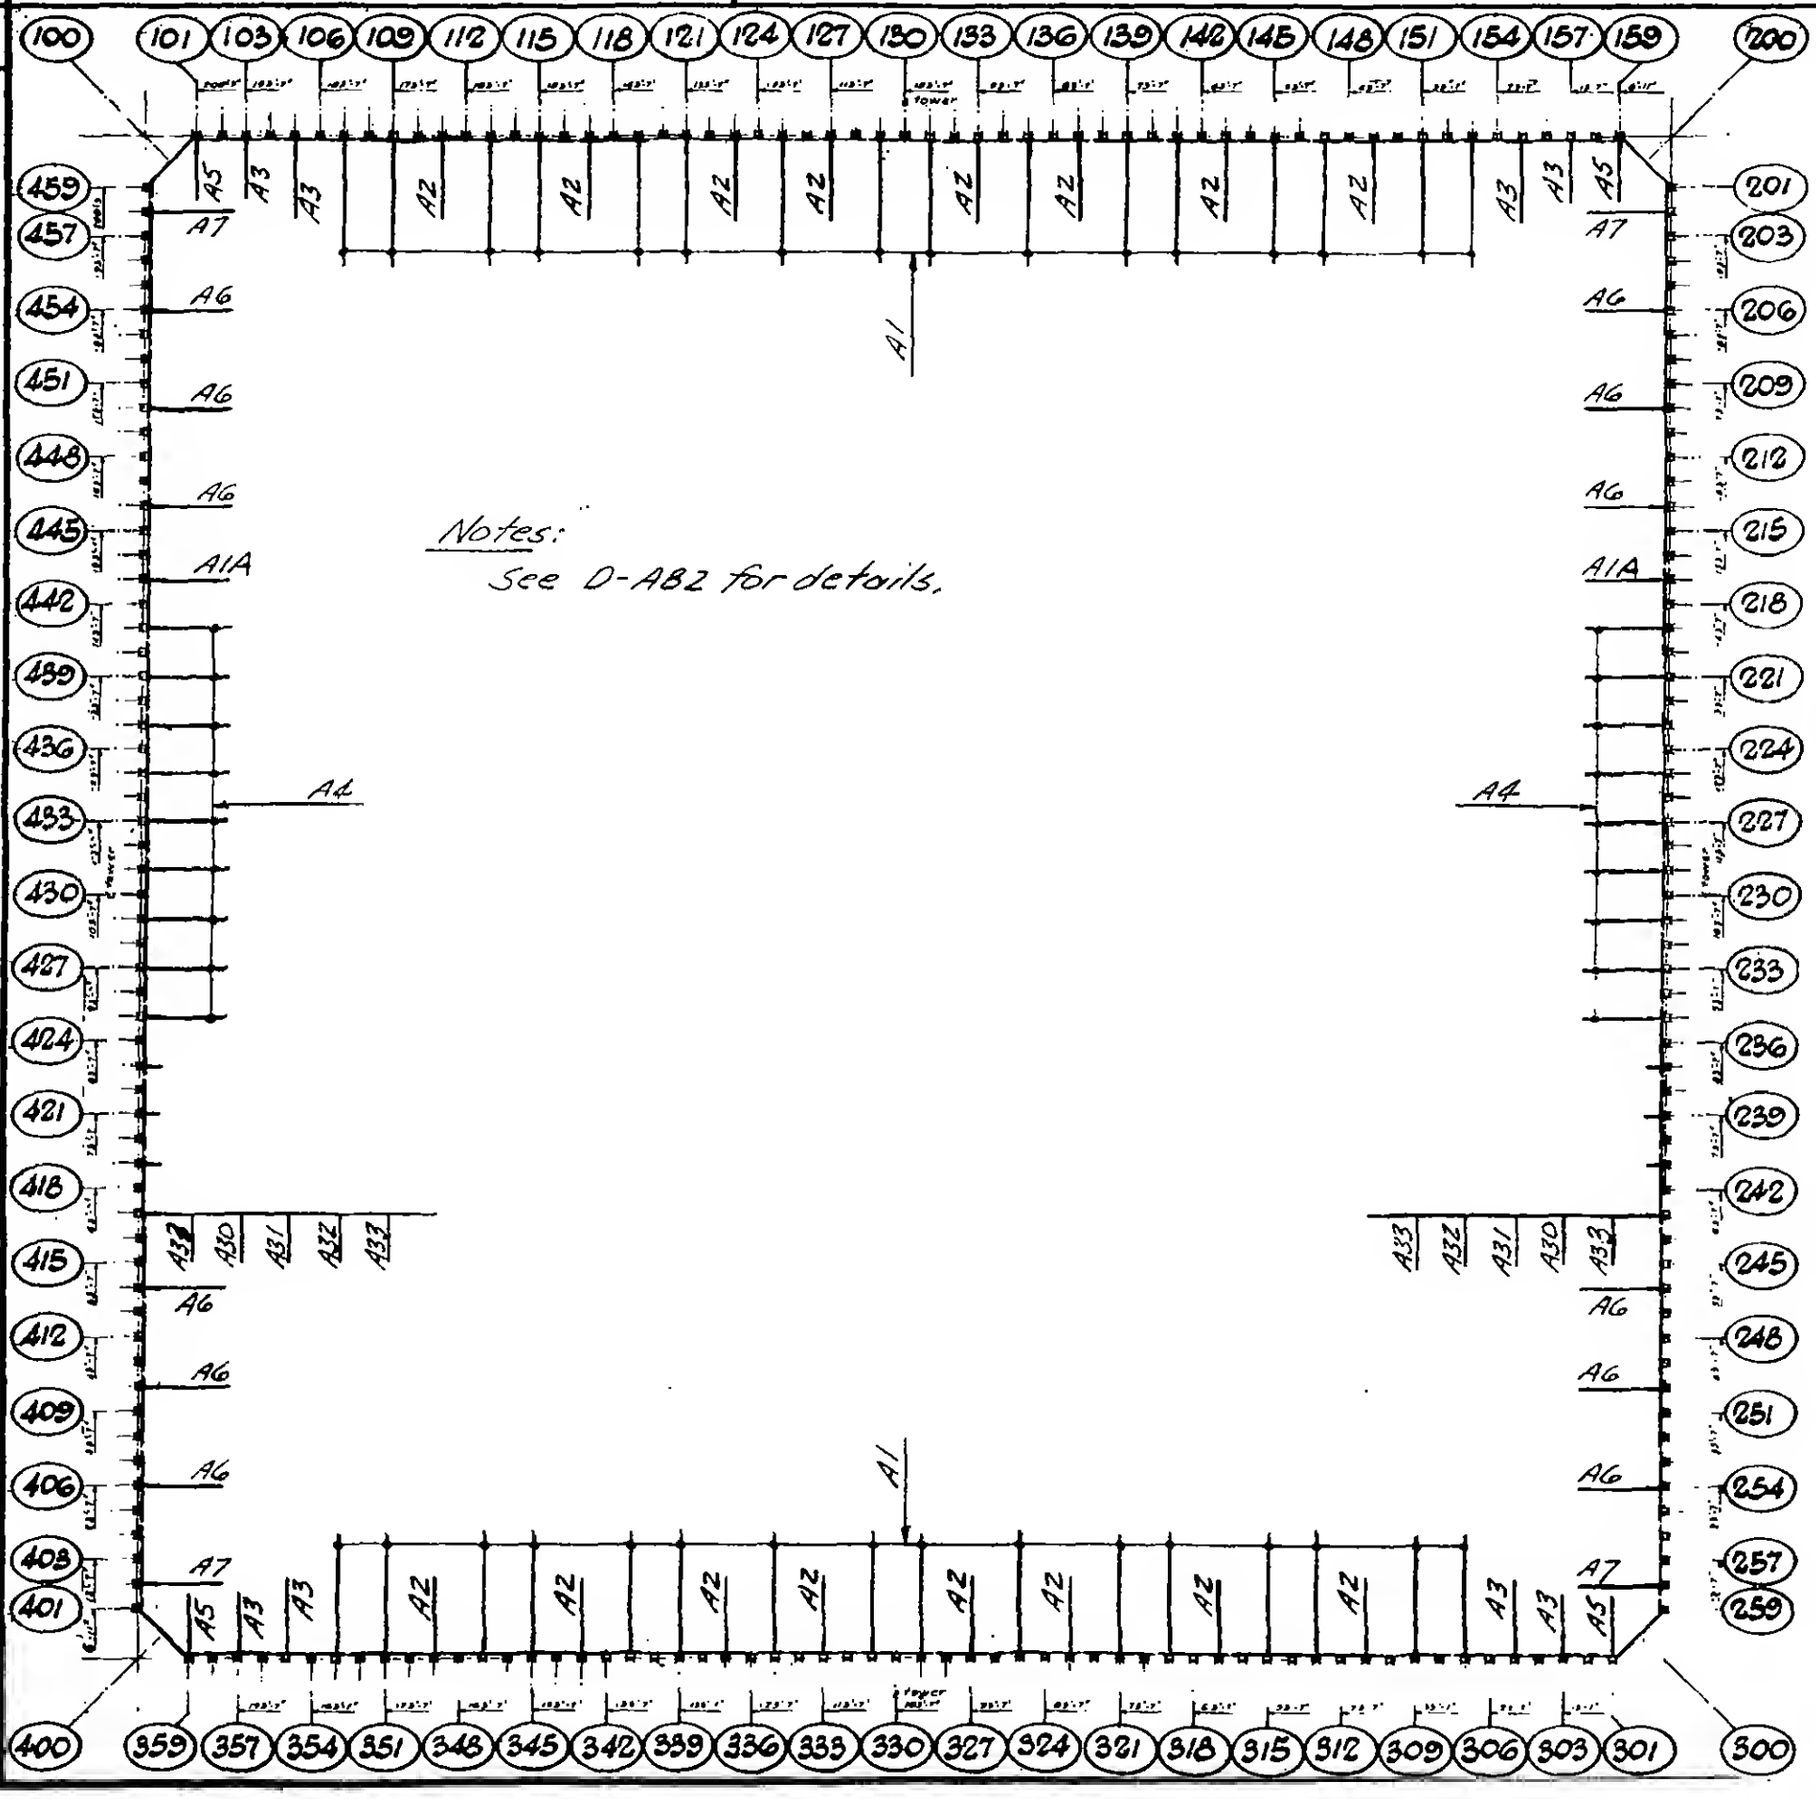

Notes:
See O-AB2 for details.

PER FLOOR	
No.	Type
34	A1(1)
16	A2
8	A3
18	A4
4	A5
12	A6
4	A7
2	A30
2	A31
2	A32
4	A33

(1) Incl. 2. AIA

DESIGNED: S. Karp
DRAWN: J. Adams
REVIEWED: W. Brewer

O-AB1-9