SKILLING, HELLE, CHRISTIANSEN, ROBERTSON — Structural & Civil Engineers


PROJECT: THE WORLD TRADE CENTER

TITLE: DAMPING UNIT KEY PLAN - FLOOR 78

DATE: 3/18/69

REVISIONS

8-29-69

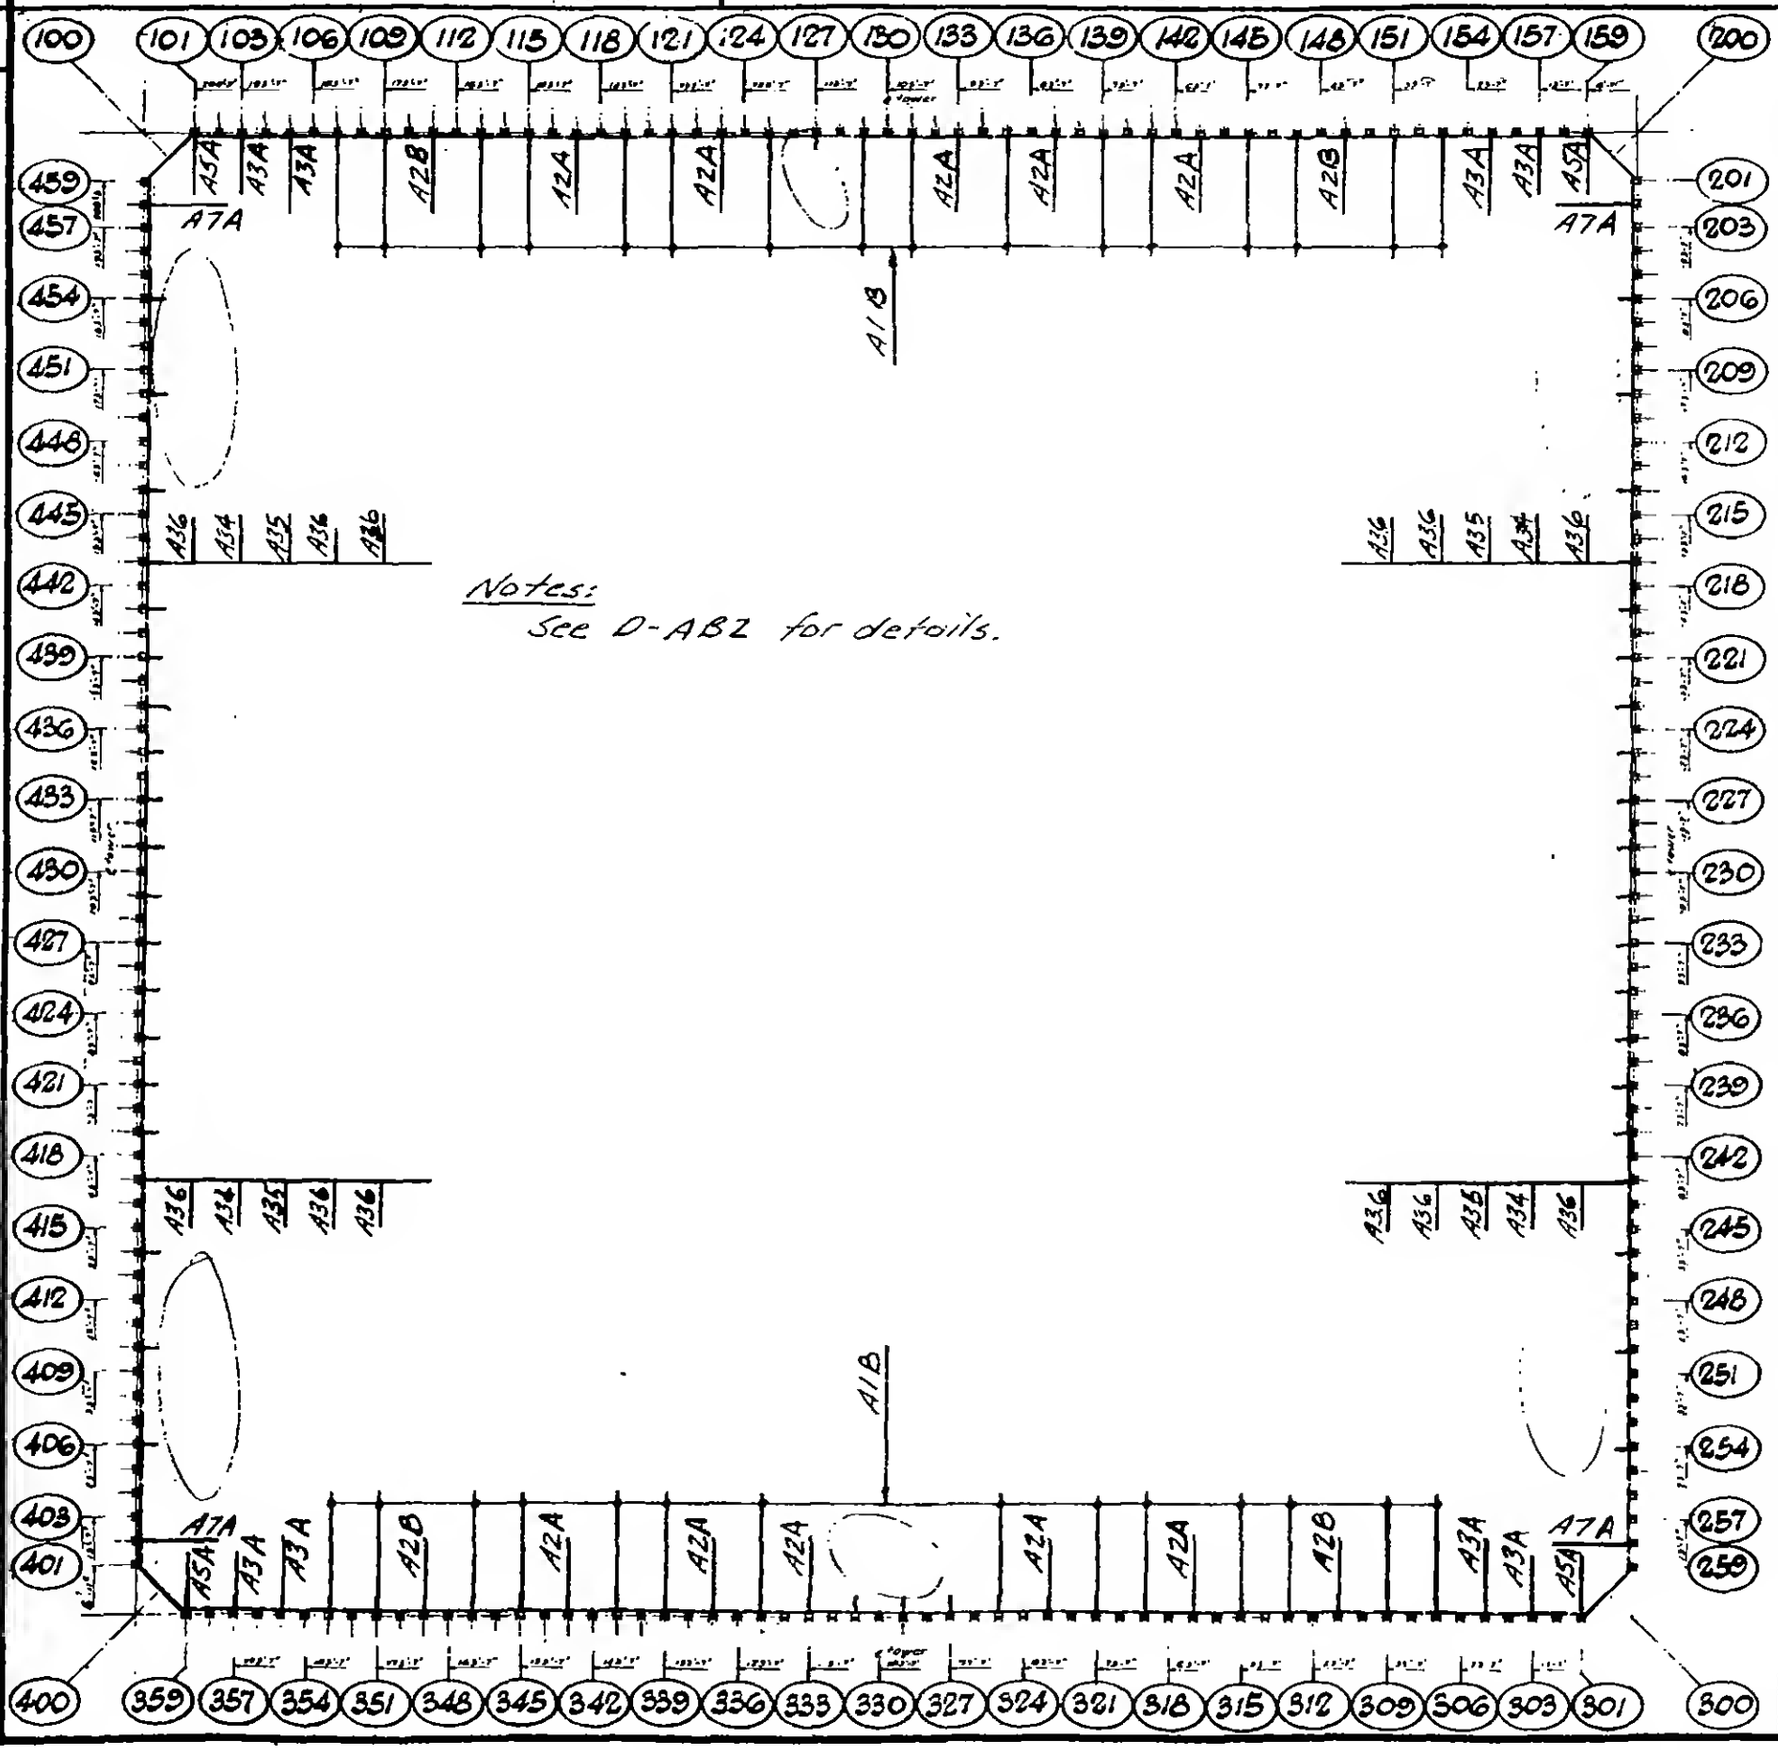

NORTH

TOWER A

NORTH

TOWER B

PER FLOOR	
No.	Type
30	A1B
10	A2A
4	A2B
8	A3A
4	A5A
4	A7A
4	A34
4	A35
12	A36

DESIGNED: S. Kay

DRAWN: J. Adams

REVIEWED: W. Brewer

O-AB1-11