
SKILLING, HELLE, CHRISTIANSEN, ROBERTSON — Structural & Civil Engineers

PROJECT: THE WORLD TRADE CENTER

TITLE: DAMPING UNIT KEY PLAN - FLOOR 79

DATE: 3/18/69

REVISIONS

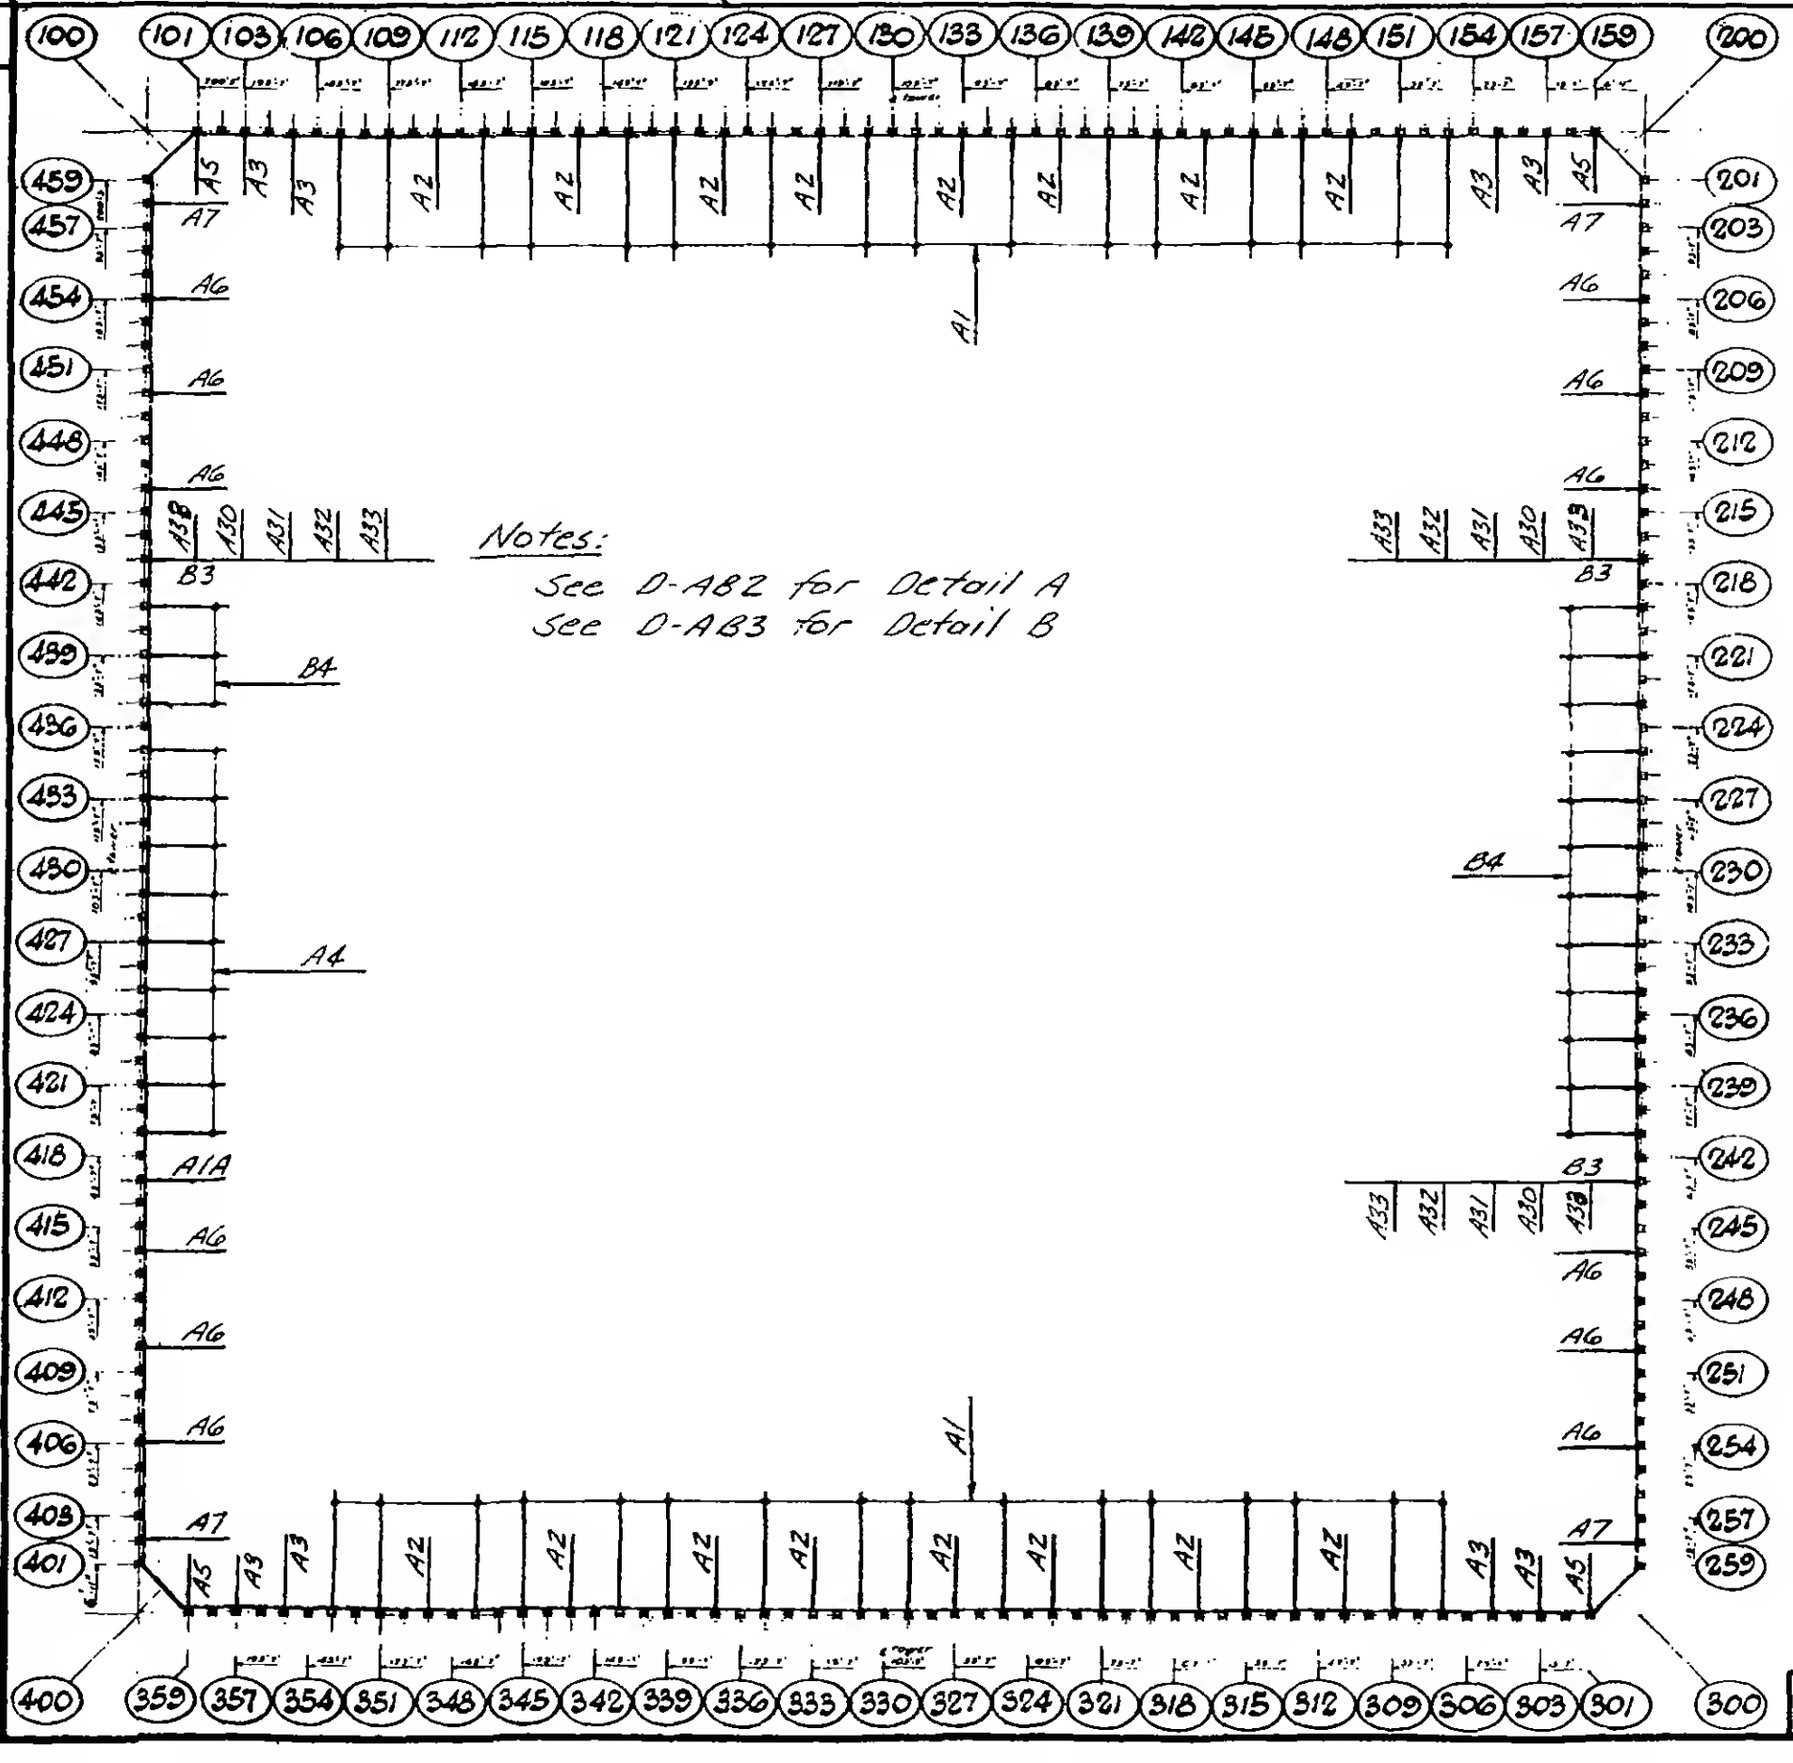

Notes:
See O-AB2 for Detail A
See O-AB3 for Detail B

PER FLOOR	
No.	Type
33	A1(1)
16	A2
8	A3
9	A4
4	A5
12	A6
4	A7
3	B3
15	B4
3	A30
3	A31
3	A32
6	A33

(1) Incl. 1-A1A

DESIGNED: S. Karp
DRAWN: J. Adams
REVIEWED: W. Baldwin

O-AB1-12