
SKILLING, HELLE, CHRISTIANSEN, ROBERTSON — Structural & Civil Engineers

PROJECT THE WORLD TRADE CENTER | TITLE DAMPING UNIT KEY PLAN - FLOOR 107 - TOWER 'A' | DATE 9-15-71

REVISIONS

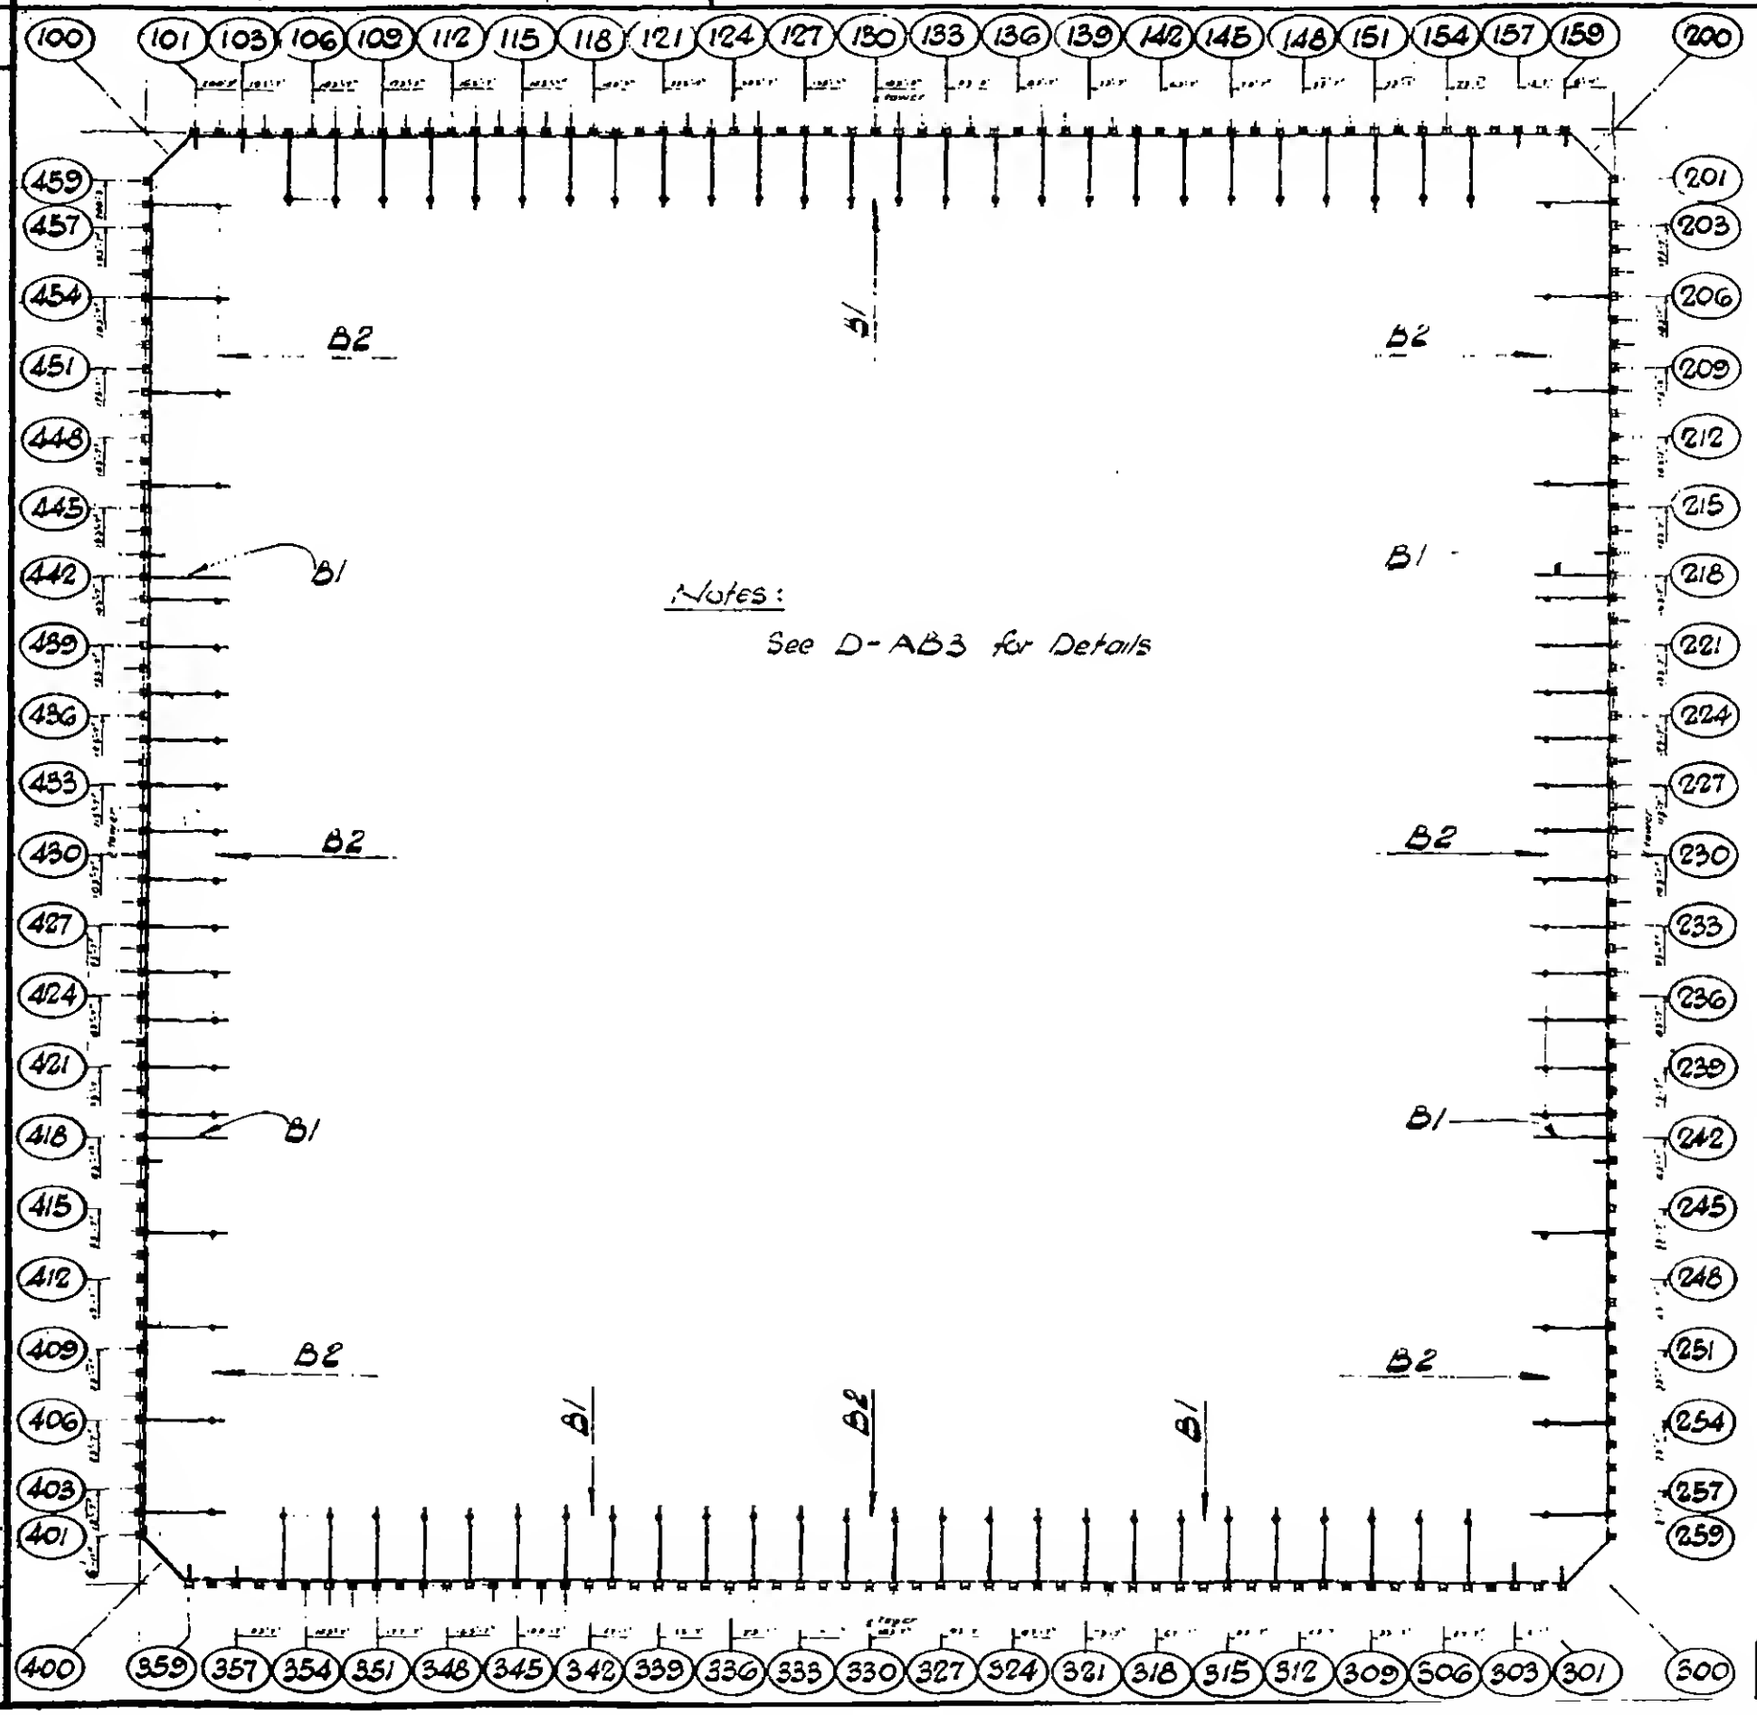

NORTH

Notes:

See D-AB3 for Details

PER FLOOR	
No.	Type
54	B1
42	B2

DESIGNED

DRAWN

REVIEWED

D-AB1-14.1