
SKILLING, HELLE, CHRISTIANSEN, ROBERTSON — Structural & Civil Engineers

PROJECT THE WORLD TRADE CENTER

TITLE DAMPING UNIT KEY PLAN - FLOOR 107 - TOWER 'B'

DATE 9-15-71

REVISIONS

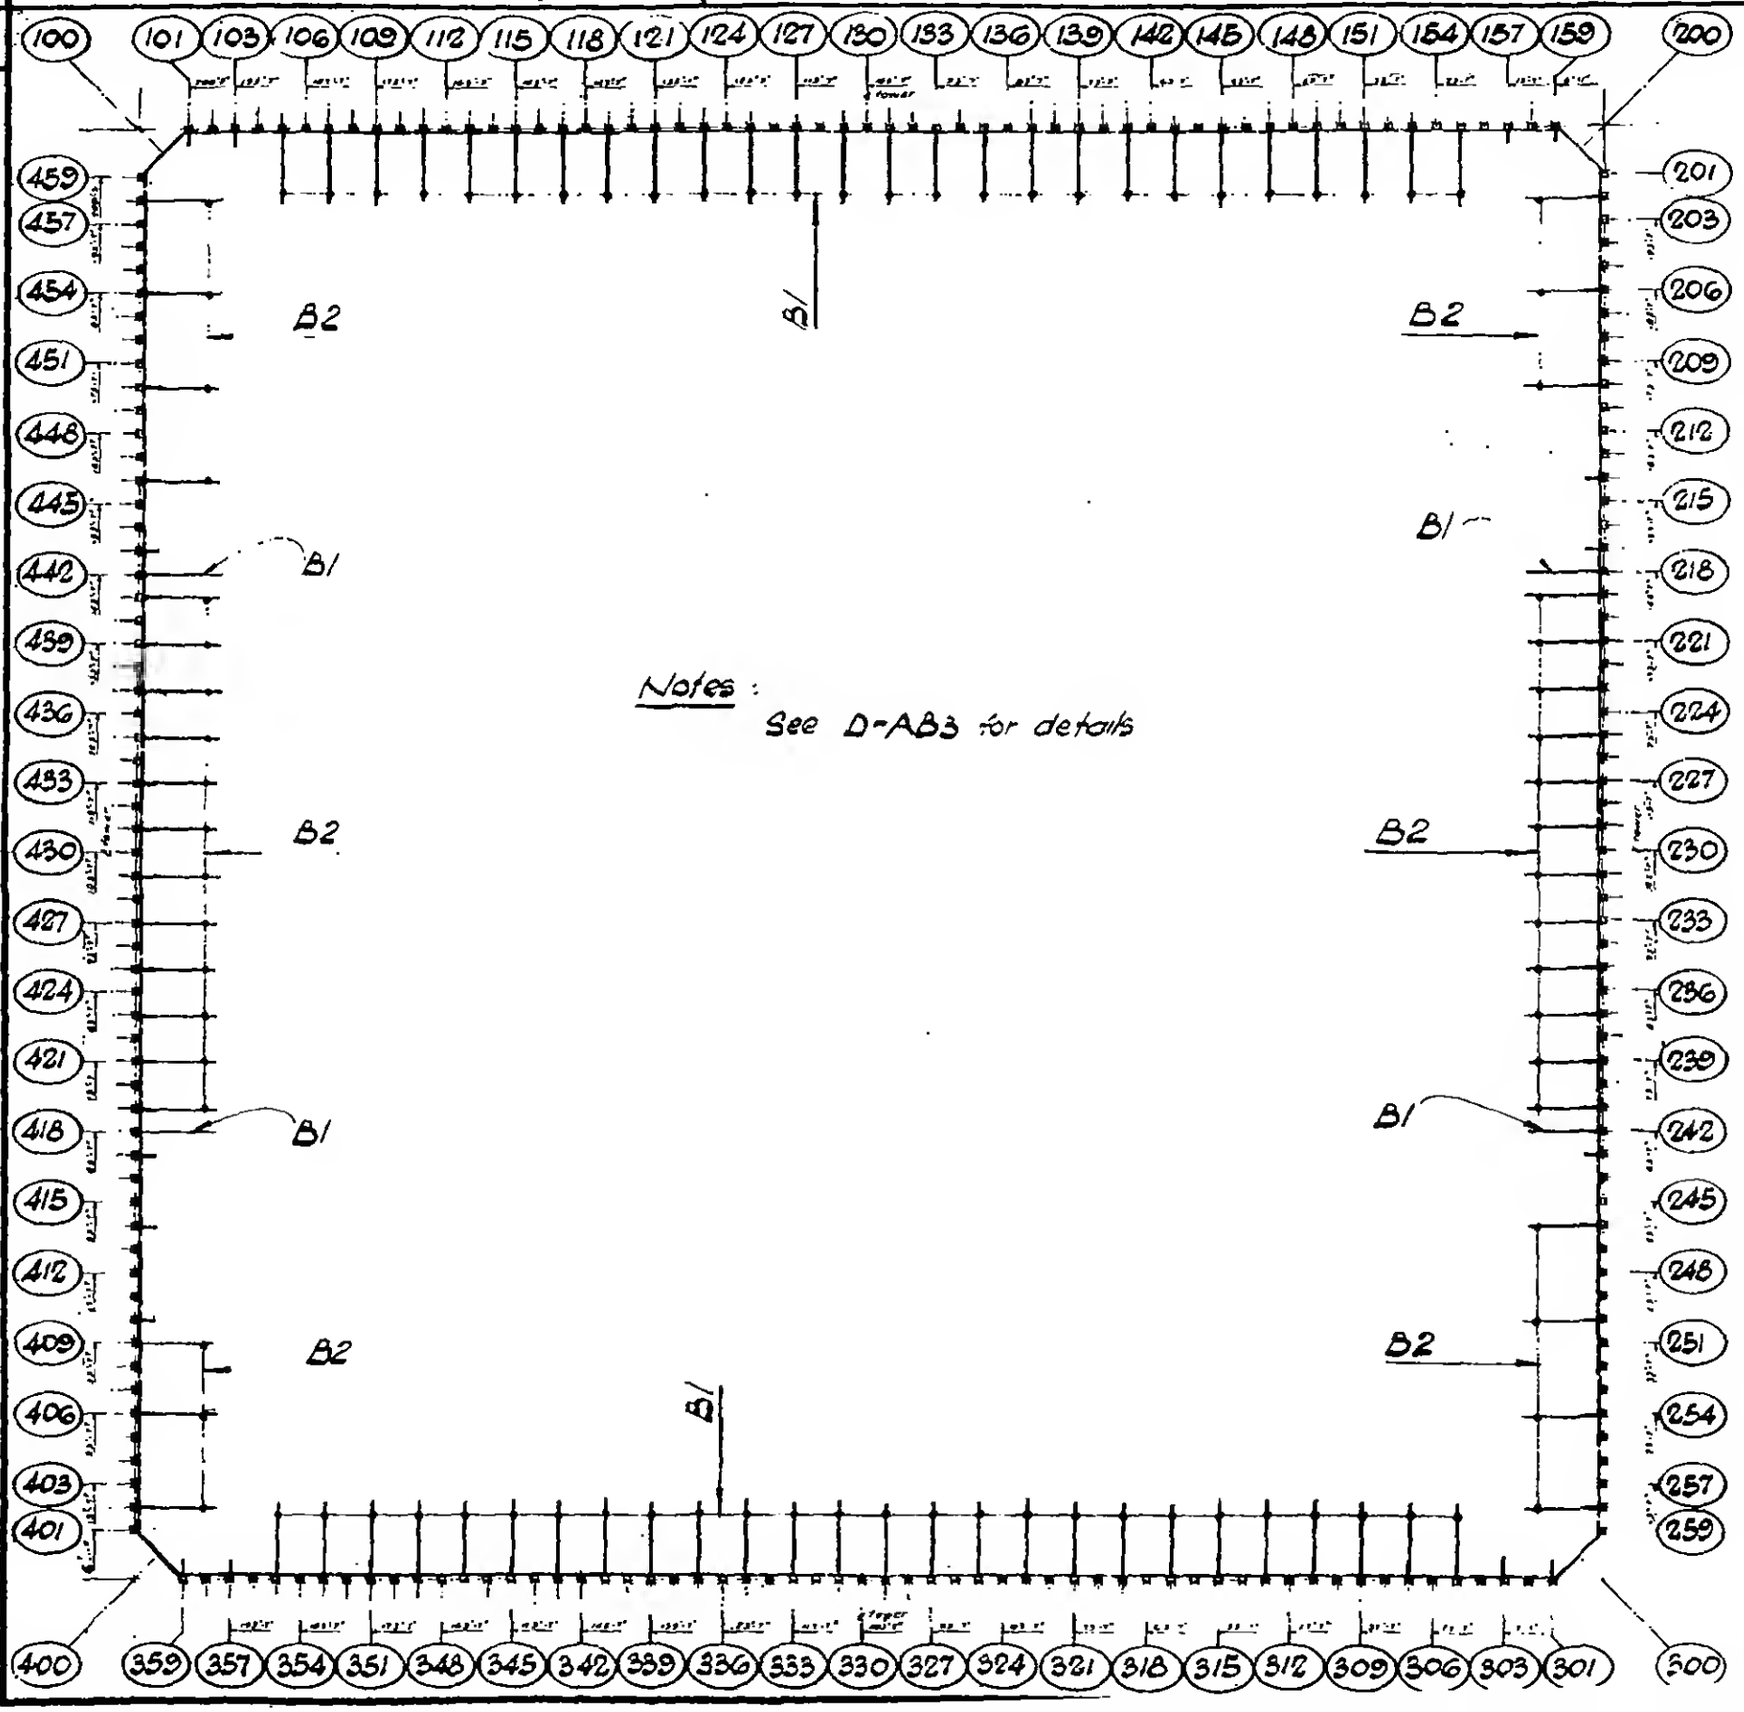

Notes :

See D-AB3 for details

PER FLOOR	
No.	Type
56	B1
38	B2

DESIGNED

DRAWN

REVIEWED

D - AB1 - 14.2