
SKILLING, HELLE, CHRISTIANSEN, ROBERTSON — Structural & Civil Engineers

PROJECT: THE WORLD TRADE CENTER | TITLE: DETAIL A1, A2, A3, A4 | DATE: 3/18/69


REVISIONS

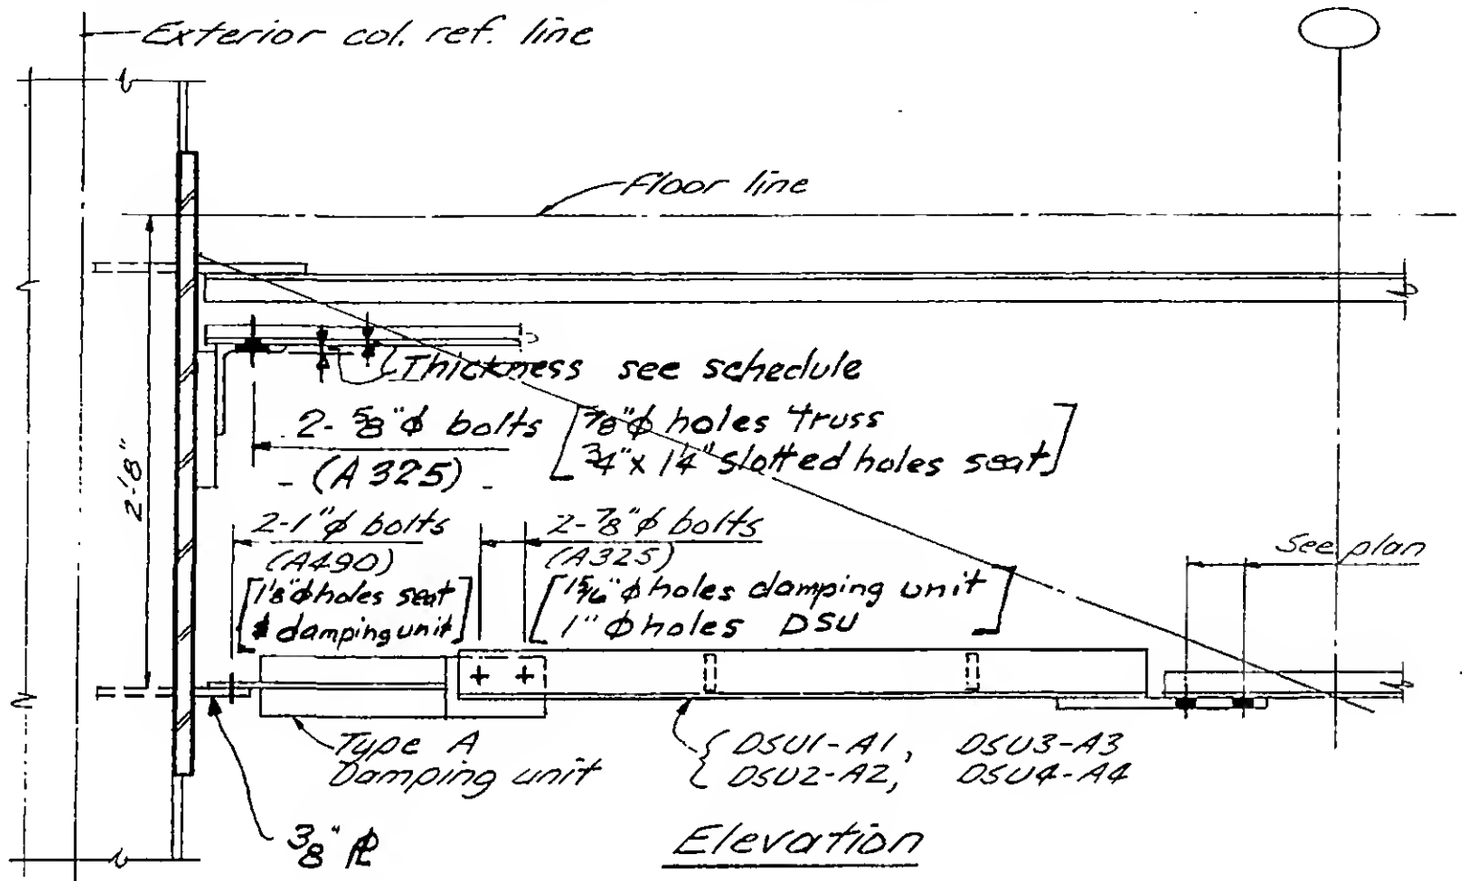



Elevation

Note 1: This dimension may vary by ± ½" erection tolerance from dimensions indicated.

| SCHEDULE | | |
|---|---|---|
| Detail No. | Seat ∠ thickness | Bearing ∠ thick. |
| A1 | ⅝" | .25" |
| A1A | ¾" | .25" |
| A1B | ⅝" | .37" |
| A2 | ⅝" | .25" |
| A2A | ⅝" | .37" |
| A2B | ¾" | .37" |
| A3 | ½" | .25" |
| A3A | ⅝" | .37" |
| A4 | ½" | .25" |

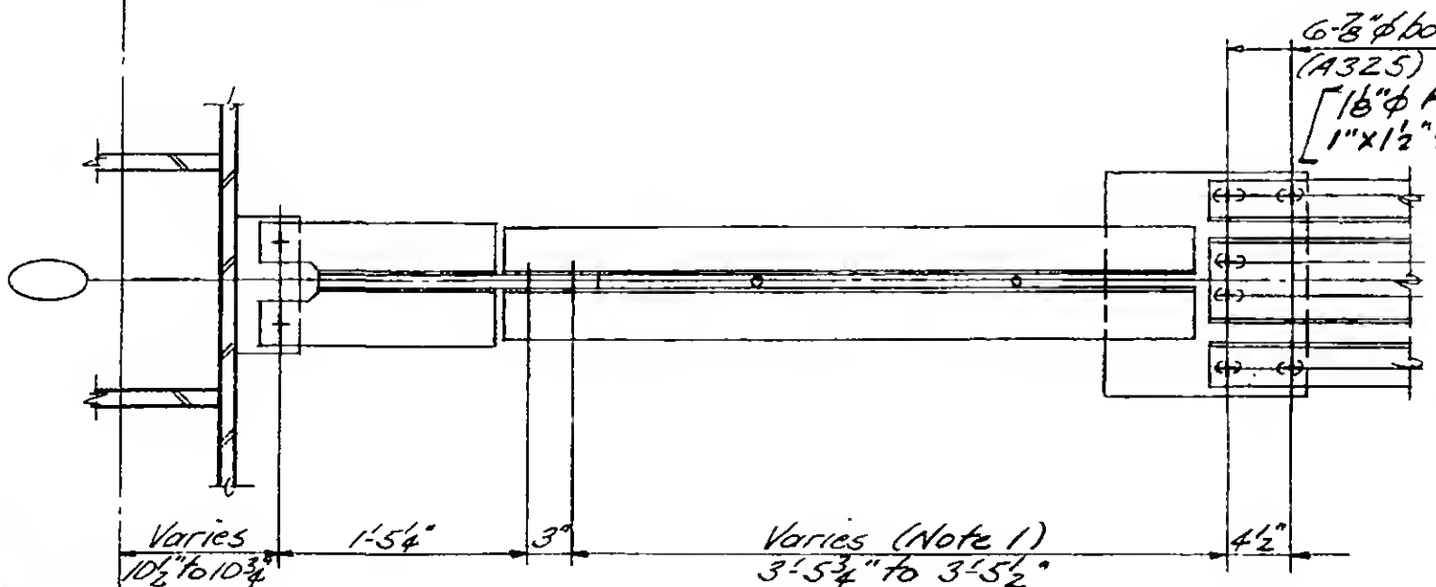


Plan

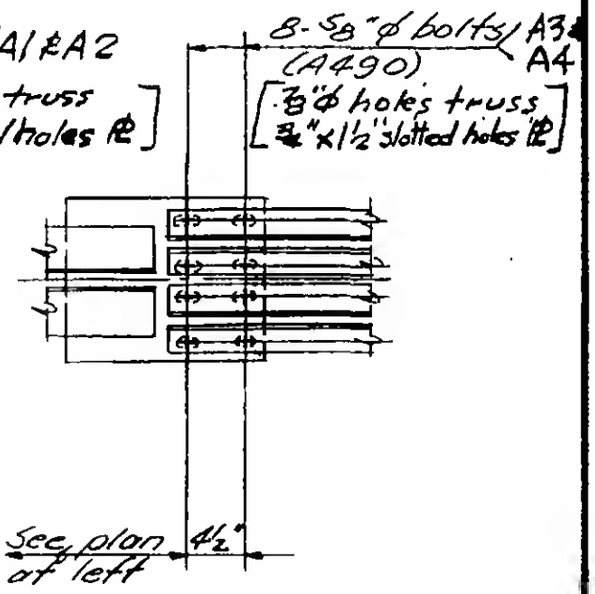


Part Plan
A3 & A4

DESIGNED: S. Kapp
DRAWN: J. Adams
REVIEWED: W. Brewer

O-AB2-1