
SKILLING, HELLE, CHRISTIANSEN, ROBERTSON — Structural & Civil Engineers


PROJECT THE WORLD TRADE CENTER | TITLE DETAIL A5 | DATE 3/18/69

REVISIONS

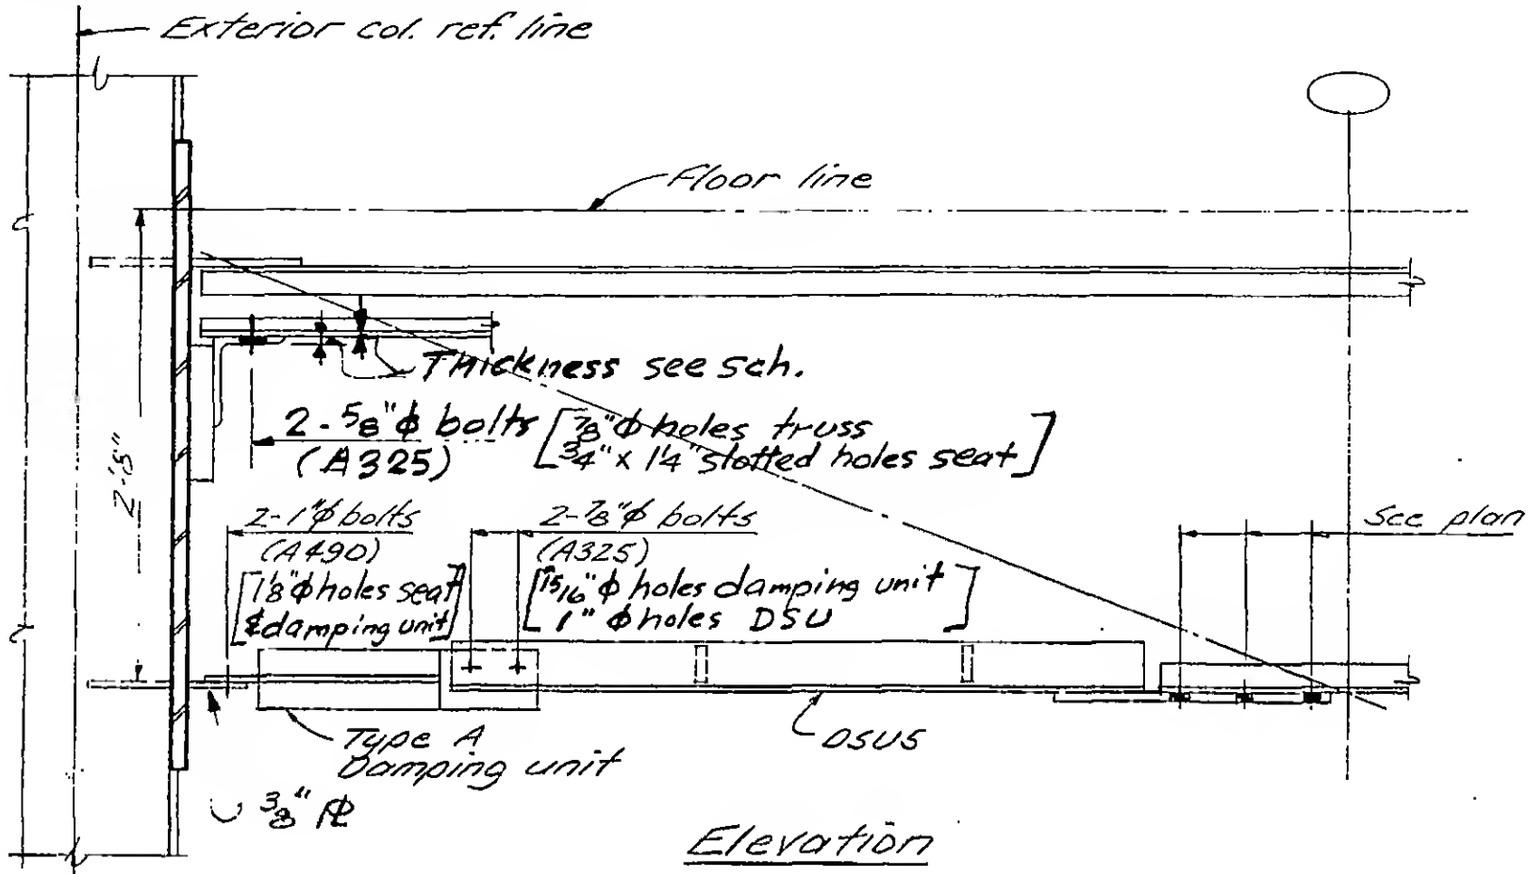

Elevation

SCHEDULE		
Detail No.	Seat ∠ thick.	Bearing ∠ thick.
A5	1/2"	.25"
A5A	5/8"	.37"

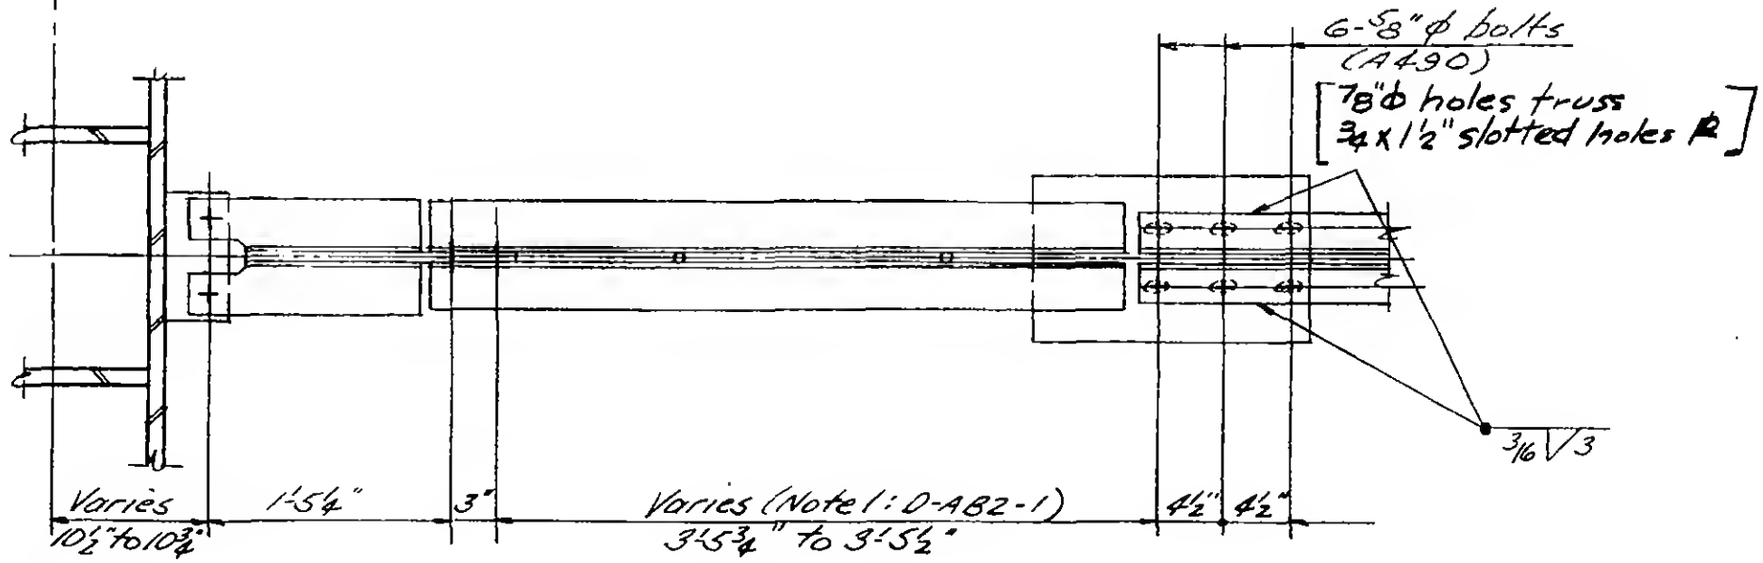

Plan

DESIGNED S. Karp
DRAWN J. Adams
REVIEWED W Brewer

D-AB2-2