
SKILLING, HELLE, CHRISTIANSEN, ROBERTSON — Structural & Civil Engineers


PROJECT THE WORLD TRADE CENTER | TITLE DETAIL A6 & A7 | DATE 3/18/69

REVISIONS

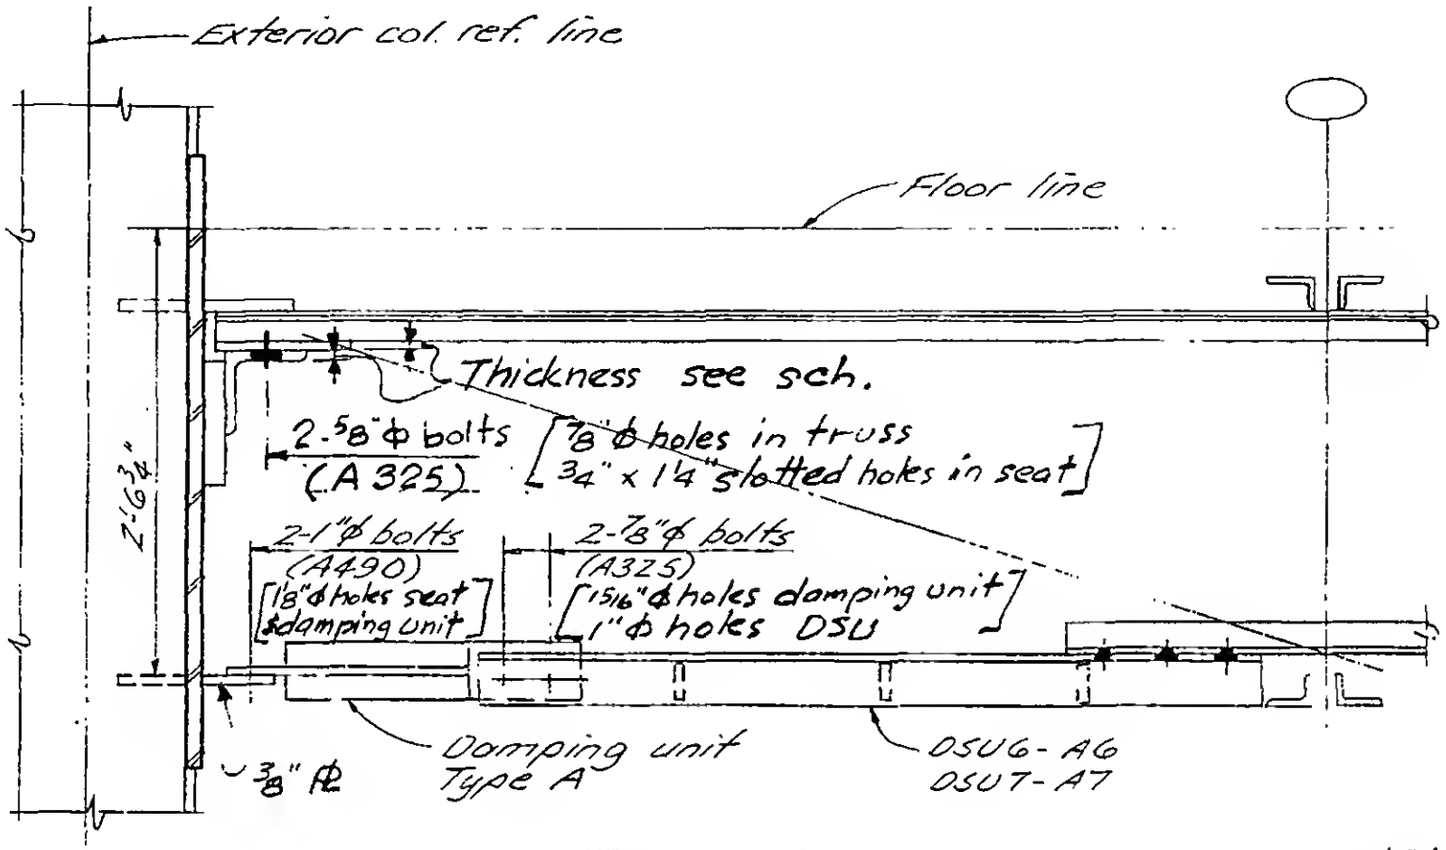

SCHEDULE		
Detail No	Seat ∠ thick.	Bearing ∠ thick.
A6	⅜"	.25
A6A	⅝"	.25
A7	½"	.25
A7A	⅝"	.25

Elevation

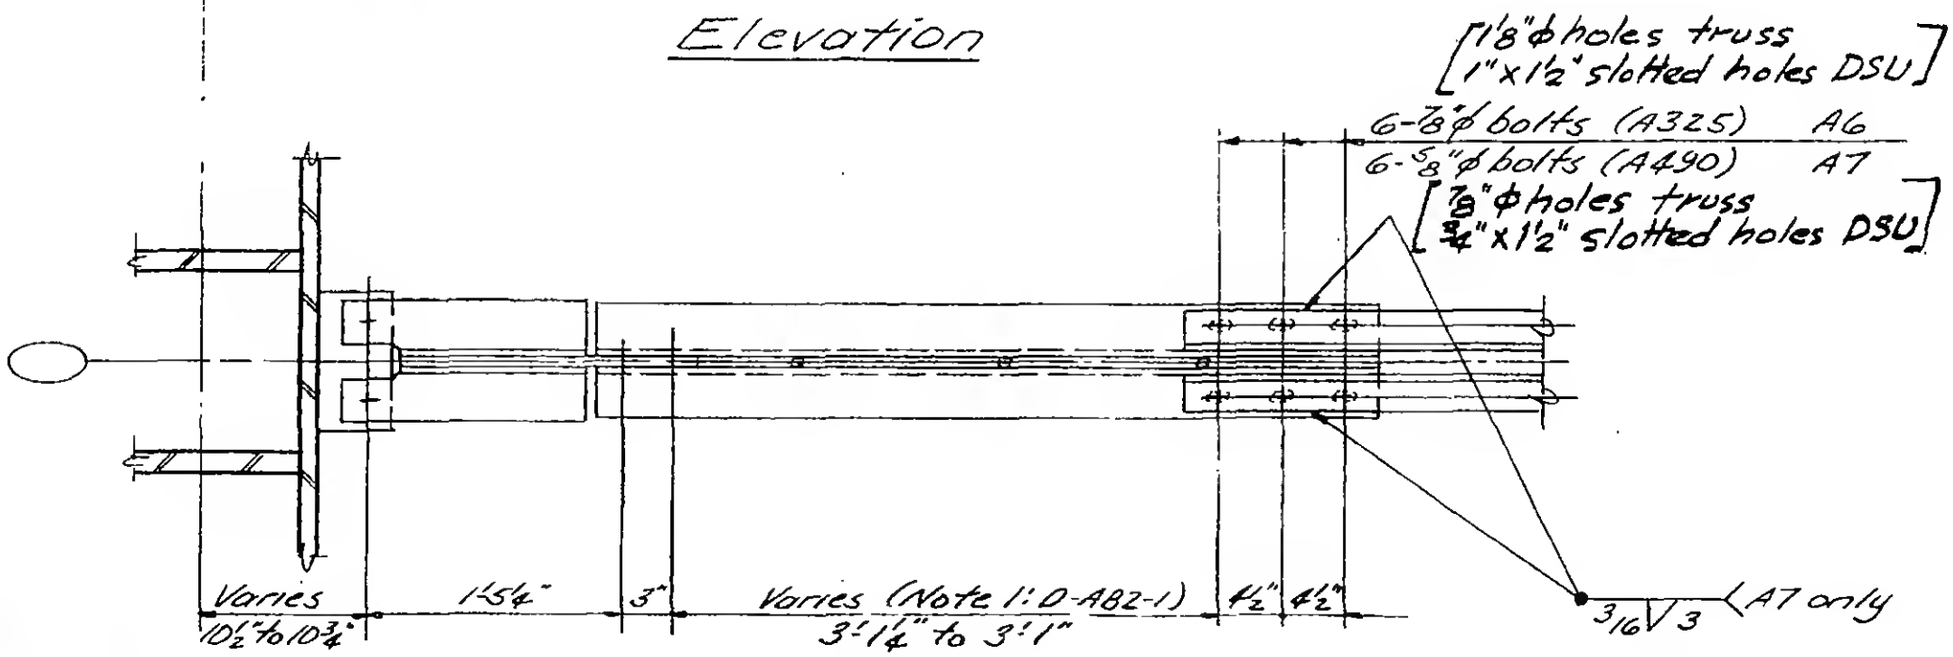

Plan

DESIGNED S. Karp
DRAWN J. Adams
REVIEWED W. Brewer

D-AB2-3