

SKILLING, HELLE, CHRISTIANSEN, ROBERTSON — Structural & Civil Engineers

PROJECT THE WORLD TRADE CENTER | TITLE DETAIL A8 - TOWER B ONLY | DATE 3/18/69

REVISIONS

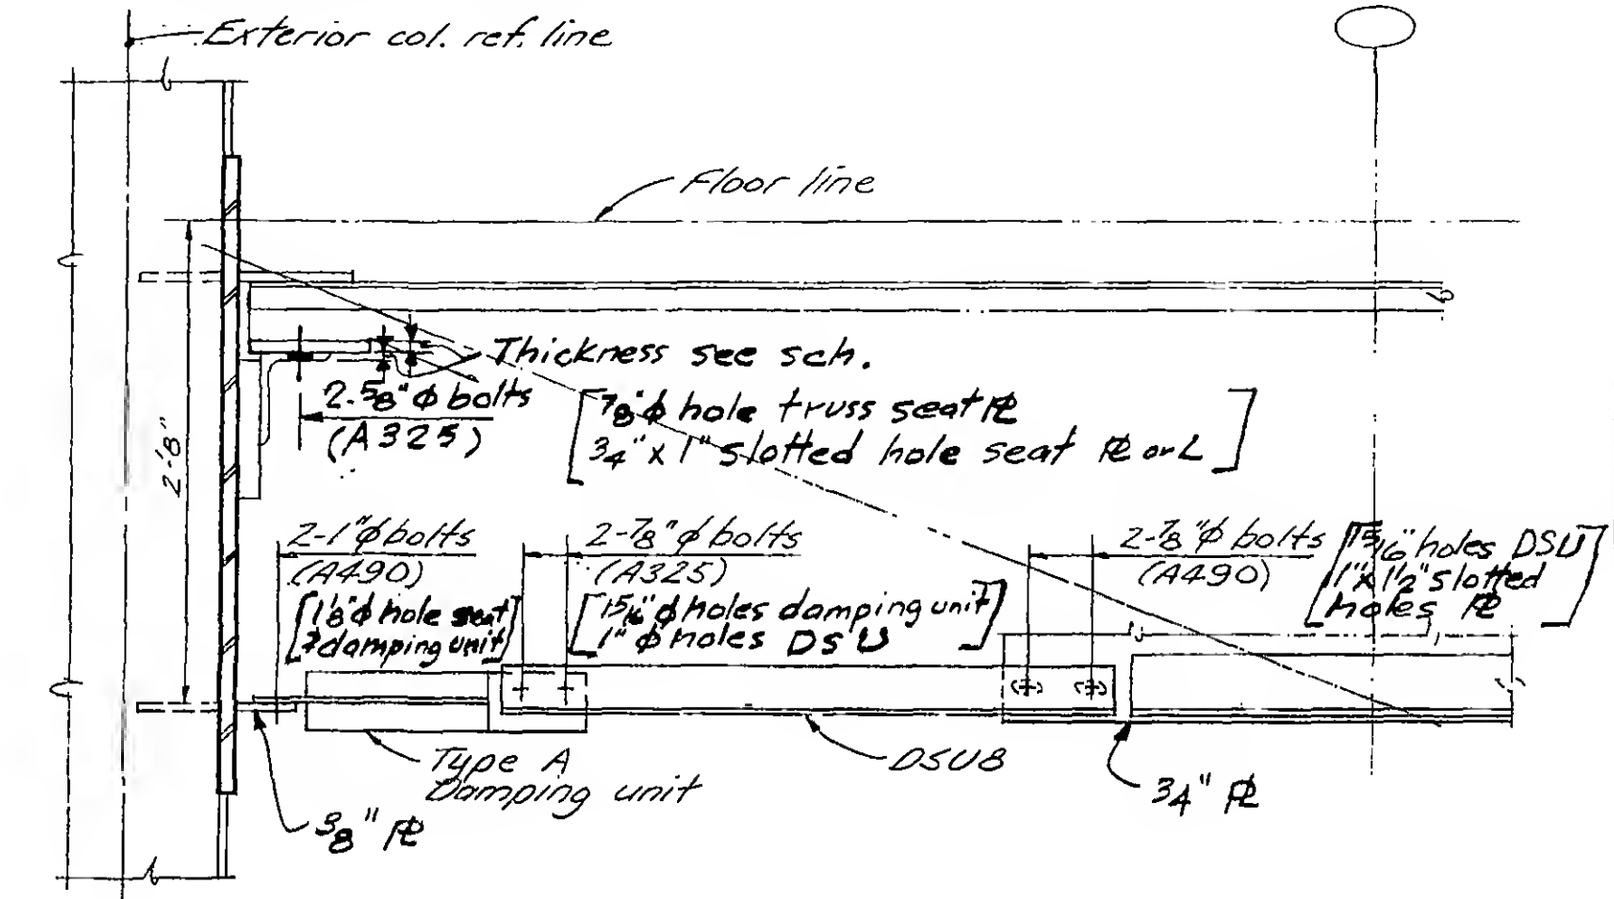

Elevation

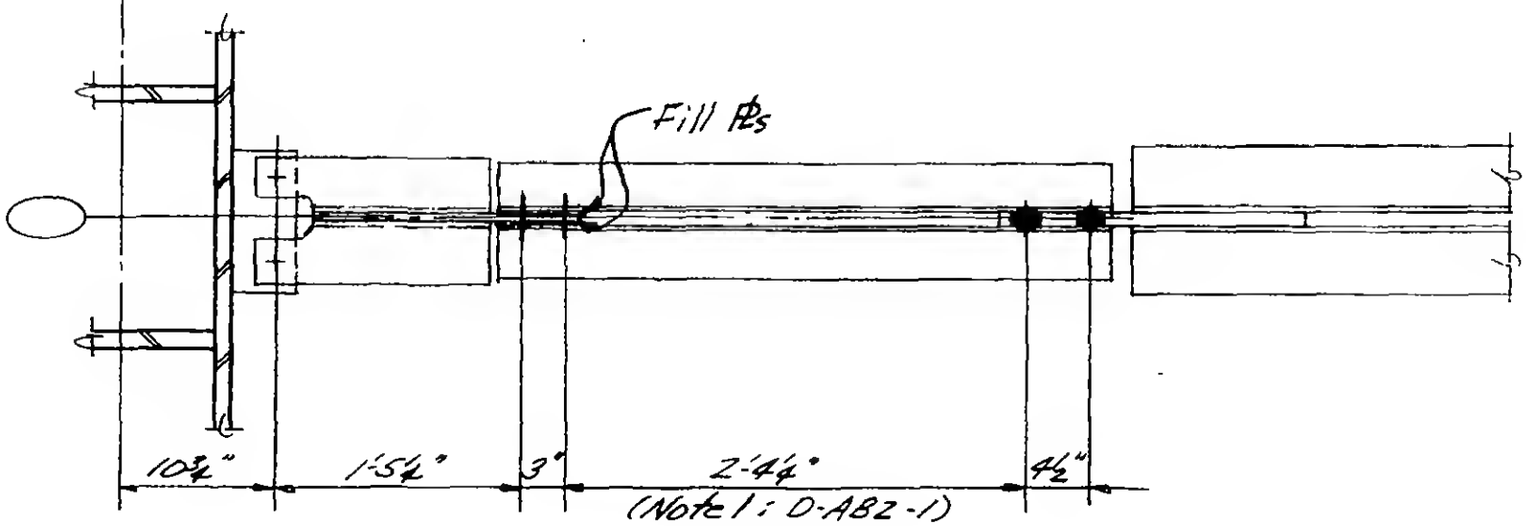

Plan

SCHEDULE		
Detail No.	Seat PL or L	Truss Seat PL
A8	1"	3/4"
A8A	1/2"	1/2"
A8B	5/8"	1/2"
A8C	3/4"	1/2"

DESIGNED S. Karp
DRAWN J. Adams
REVIEWED W. Brewer

O-ABZ-4