
SKILLING, HELLE, CHRISTIANSEN, ROBERTSON — Structural & Civil Engineers

PROJECT THE WORLD TRADE CENTER | TITLE DETAIL A9 - TOWER B ONLY | DATE 3/18/69

REVISIONS

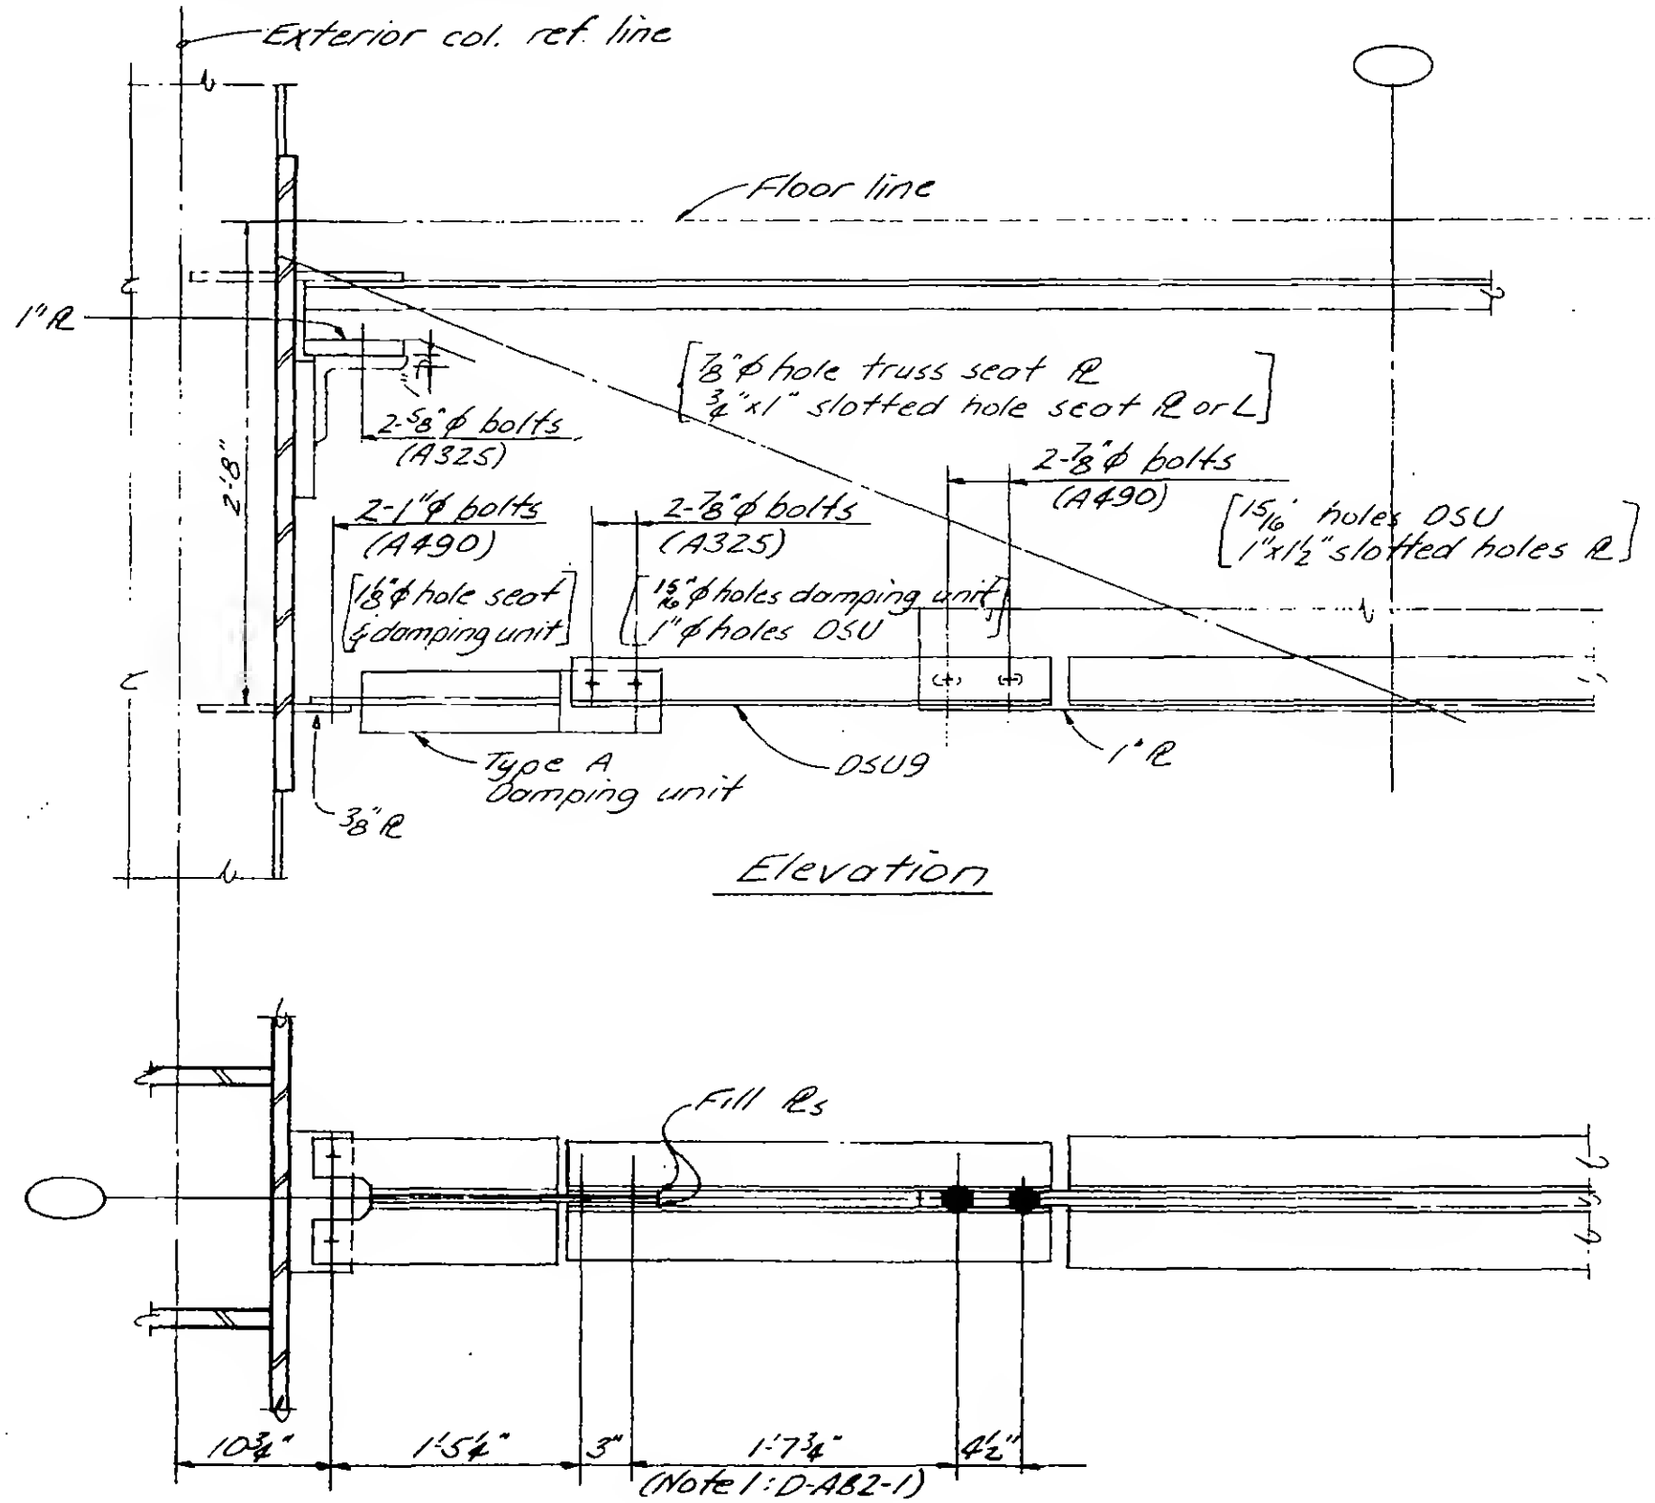

DESIGNED S. Karp

DRAWN J. Adams

REVIEWED W. Brewer

D-AB2-5