

SKILLING, HELLE, CHRISTIANSEN, ROBERTSON — Structural & Civil Engineers

PROJECT: THE WORLD TRADE CENTER | TITLE: DETAIL A10 - TOWER B ONLY | DATE: 3/18/69

REVISIONS

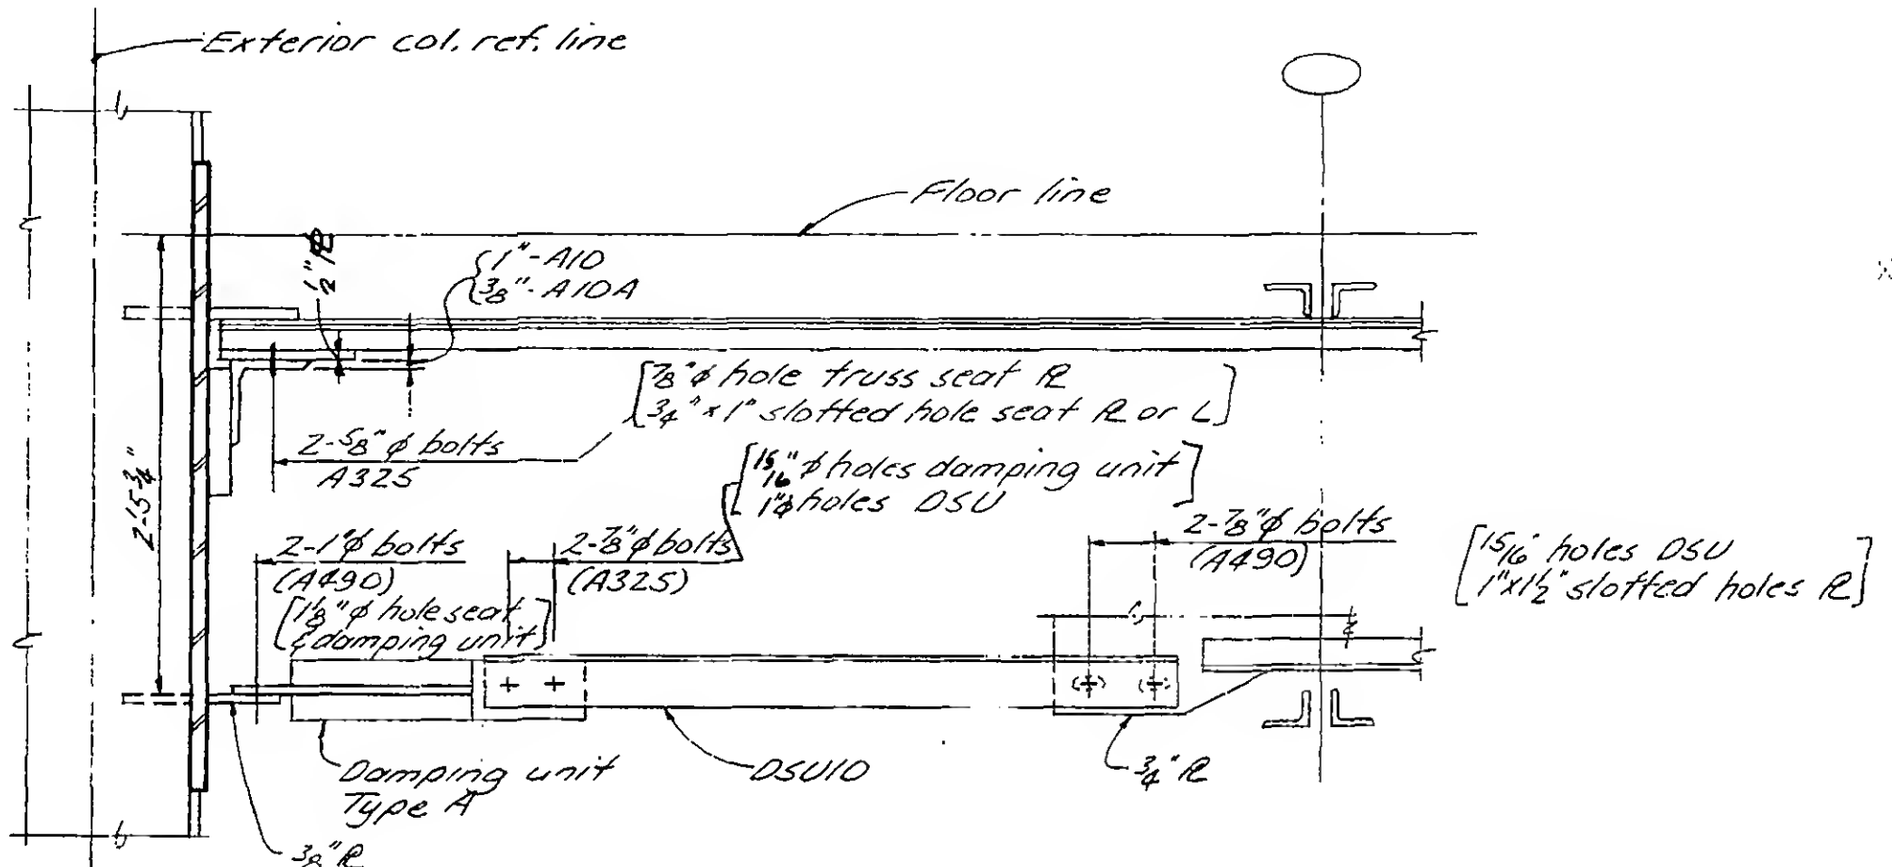

Elevation

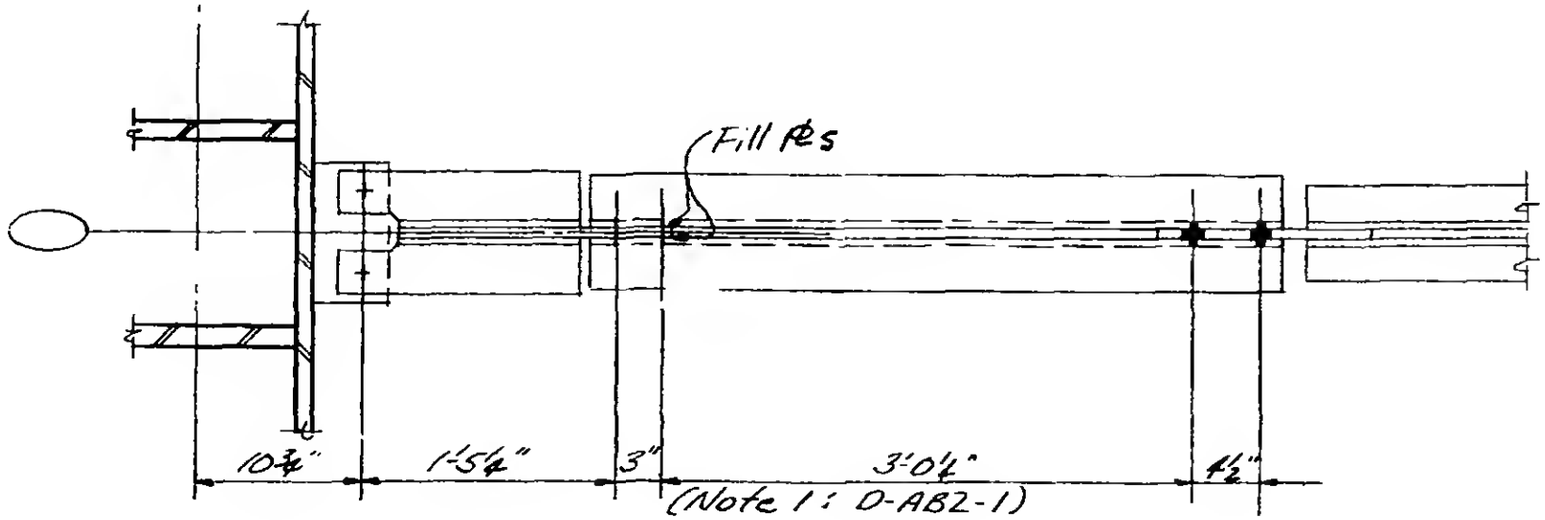

Plan

DESIGNED S. Kapp
DRAWN J. Adams
REVIEWED W. Brewer

D-ABZ-6