

SKILLING, HELLE, CHRISTIANSEN, ROBERTSON — Structural & Civil Engineers

PROJECT: THE WORLD TRADE CENTER | TITLE: DETAIL B3 & B4 | DATE: 3/18/69

REVISIONS

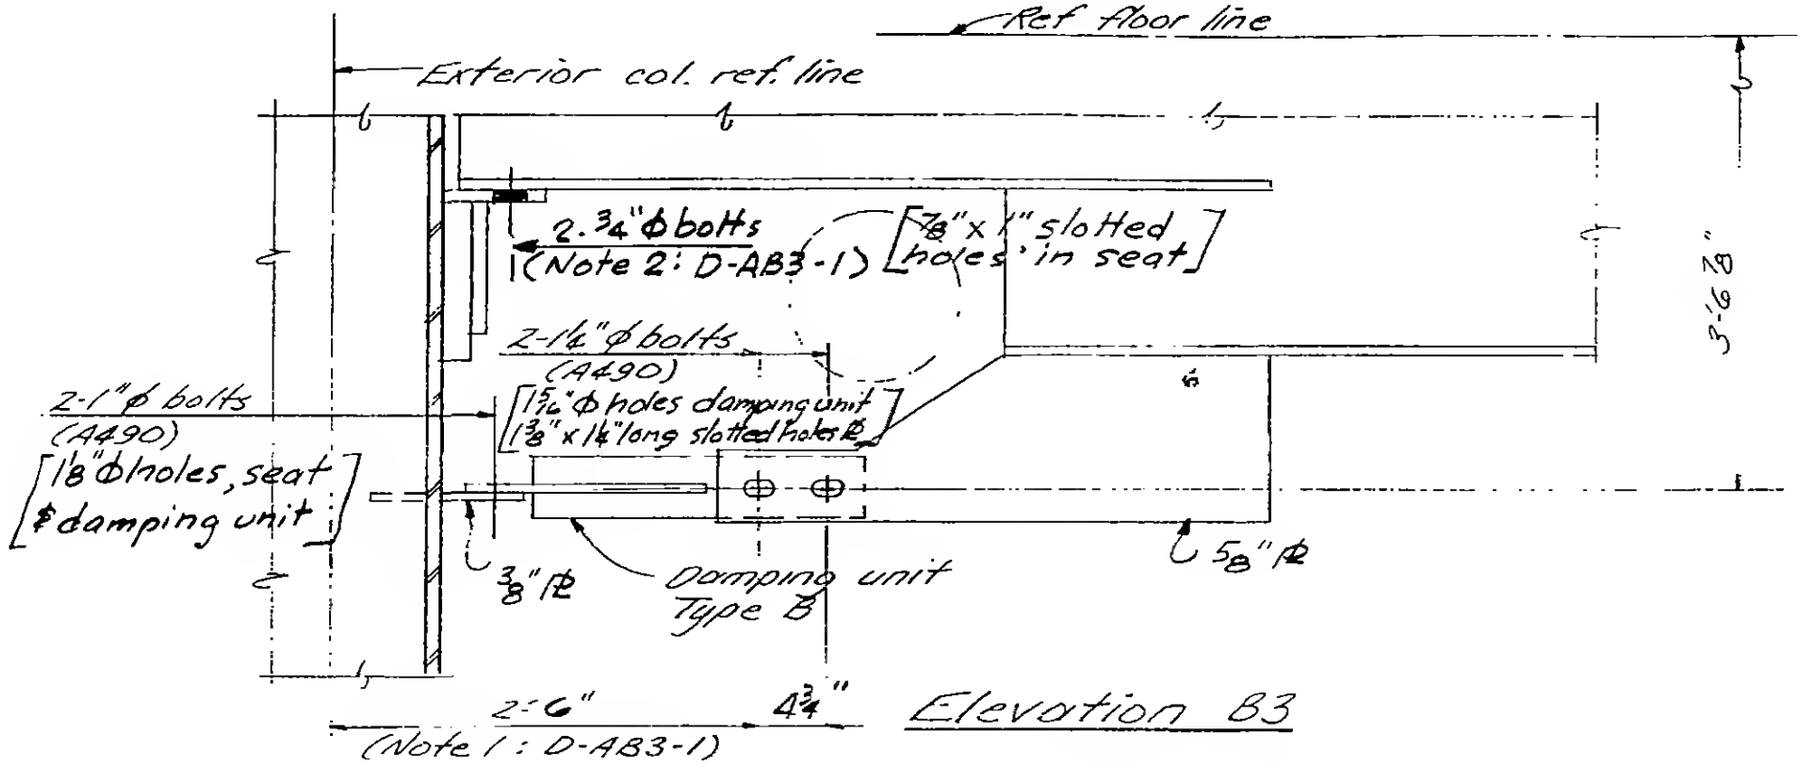

Elevation B3

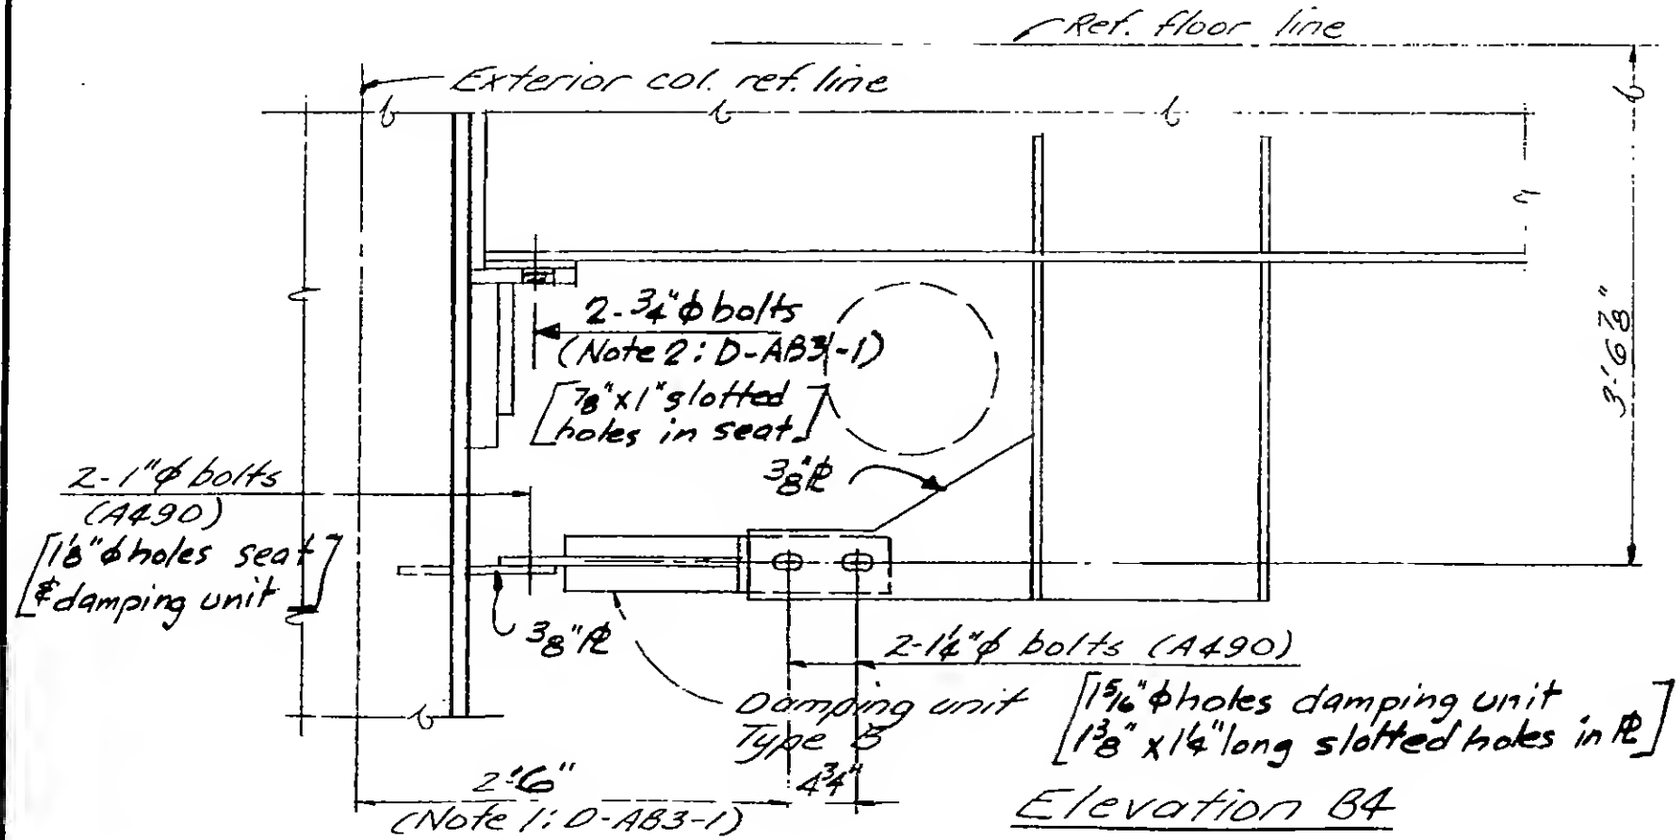

Elevation B4

DESIGNED: S. Kaup
DRAWN: J. Adams
REVIEWED: W. Brewer

O-AB3-2