

SKILLING, HELLE, CHRISTIANSEN, ROBERTSON — Structural & Civil Engineers

PROJECT THE WORLD TRADE CENTER | TITLE DETAIL B5 & B6 | DATE 3/18/69

REVISIONS

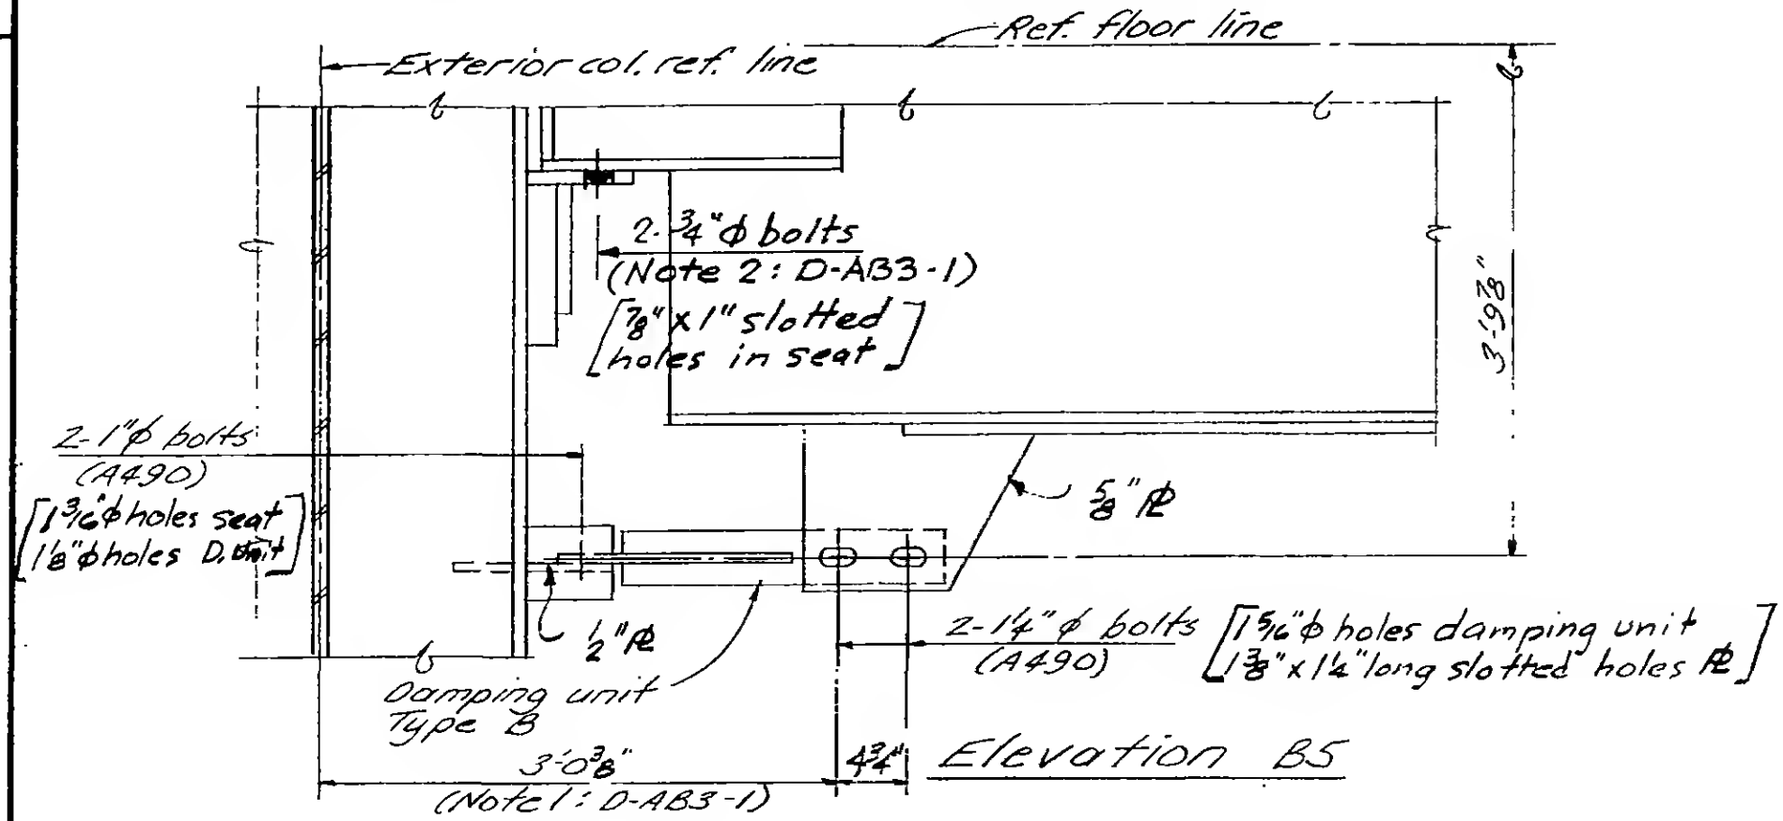

Elevation B5

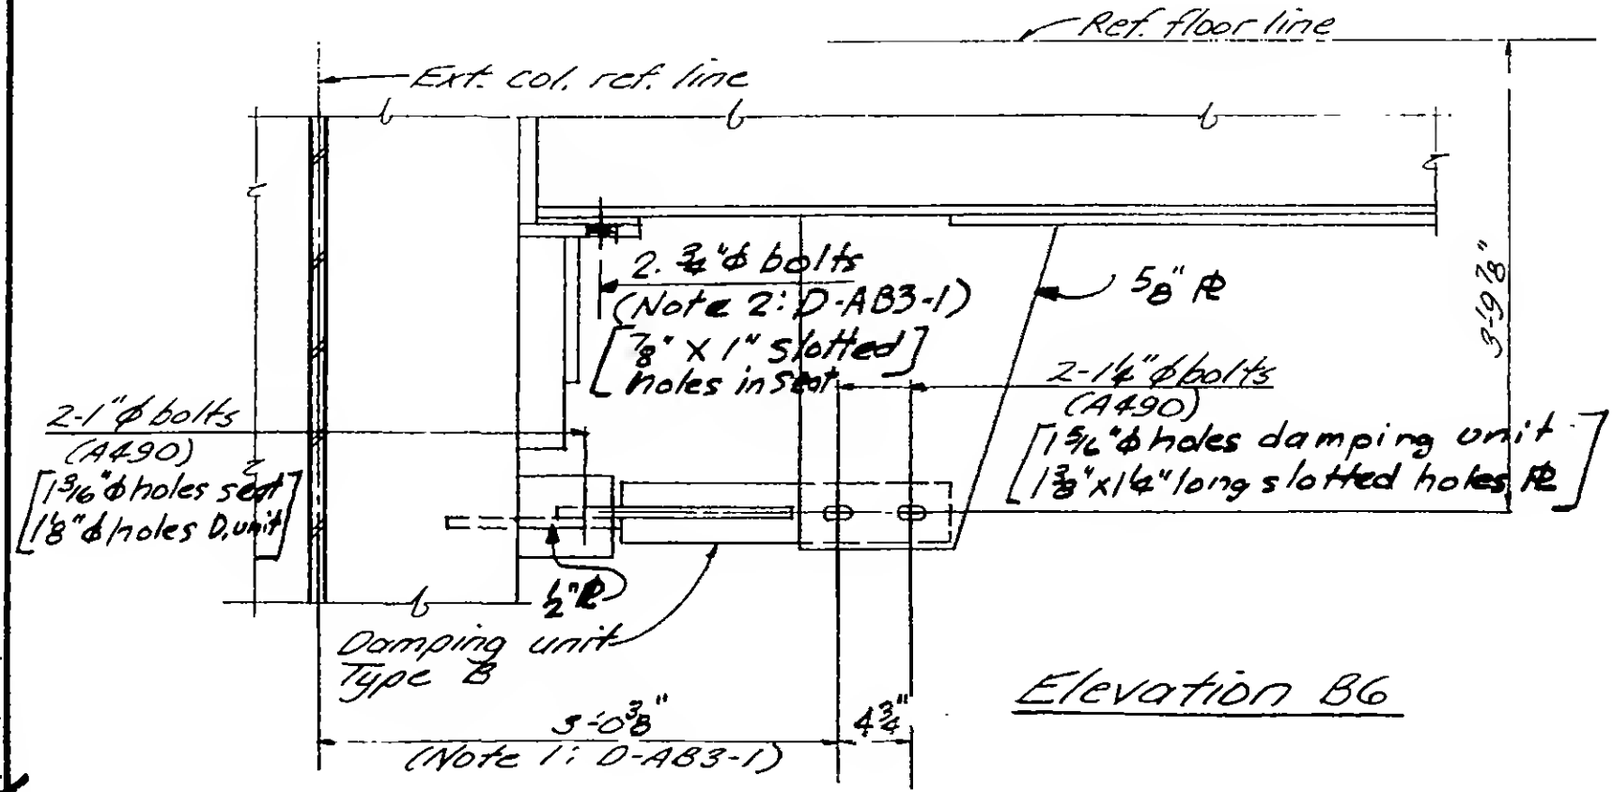

Elevation B6

DESIGNED S. Karp
DRAWN J Adams
REVIEWED D. Pawar

D-AB3-3