




NORTH ELEVATION

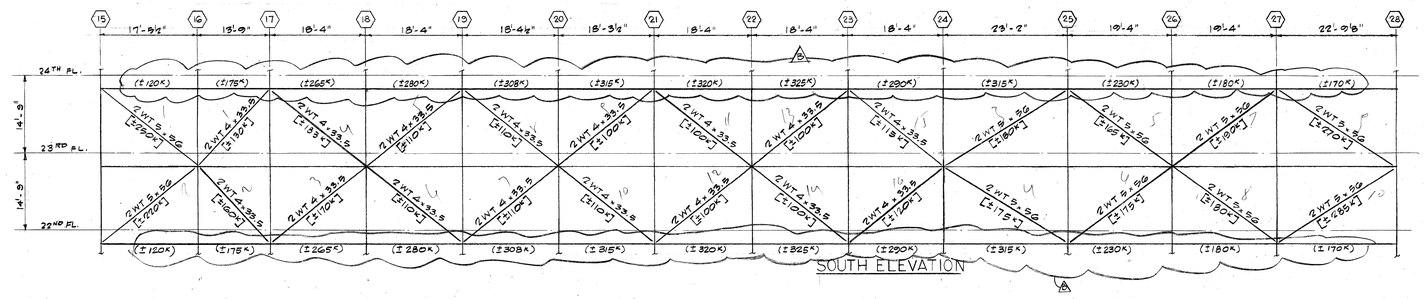

SOUTH ELEVATION

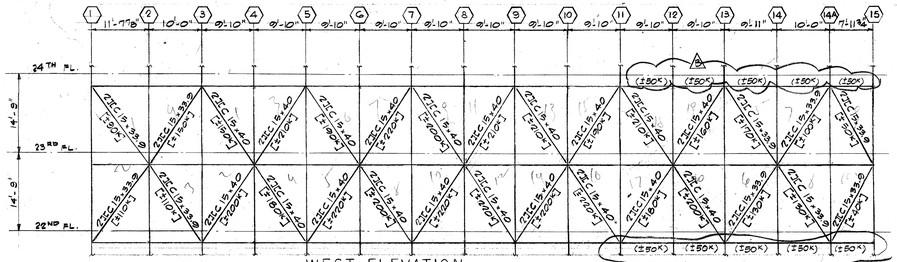


WEST ELEVATION

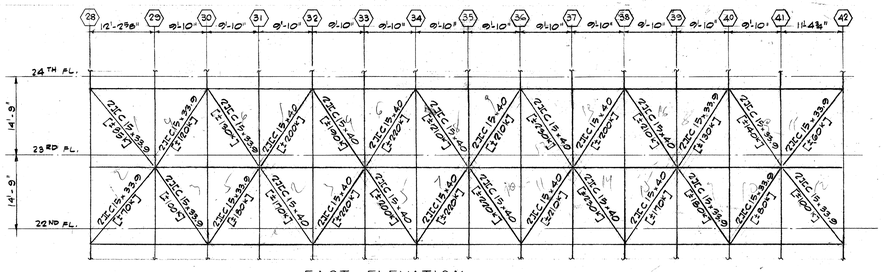

EAST ELEVATION

NOTE: ALL CONNECTIONS MUST BE DESIGNED TO RESIST THE FORCES SHOWN OR 50% OF THE MEMBER CAPACITY, WHICHEVER IS GREATER.

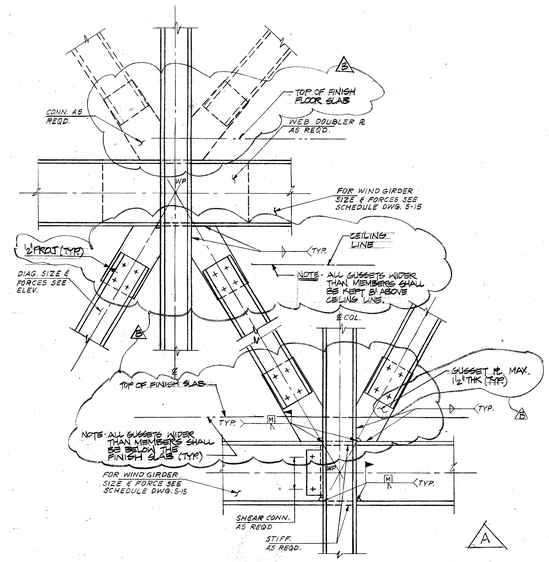

TYP. CONN. AT BELT TRUSSES

ISSUED TO PORT AUTHORITY
1-15-85

3	6-21-85	ISSUED TO FRANKEL STEEL
2	3-0-85	ISSUED TO PORT AUTHORITY
	DATE	REVISIONS

BELT TRUSS ELEVATIONS & DETAILS

7 WORLD TRADE CENTER
47 STORY OFFICE BUILDING
BOUNDED BY VESEY STREET AND BARCLAY STREET WASHINGTON STREET AND WEST BROADWAY NEW YORK NEW YORK

EMERY ROTH & SONS P.C.
ARCHITECTS
845 THIRD AVENUE NEW YORK, N.Y. 10022

THE OFFICE OF
IRWIN G. CANTOR P.C.
STRUCTURAL ENGINEERS
919 THIRD AVENUE NEW YORK, N.Y. 10022

SYSKA & HENNESSY
ENGINEERS
11 WEST 42ND STREET NEW YORK, N.Y. 10036

DATE: SCALE: 8" = 1'-0"

DWG. S-22

#80082