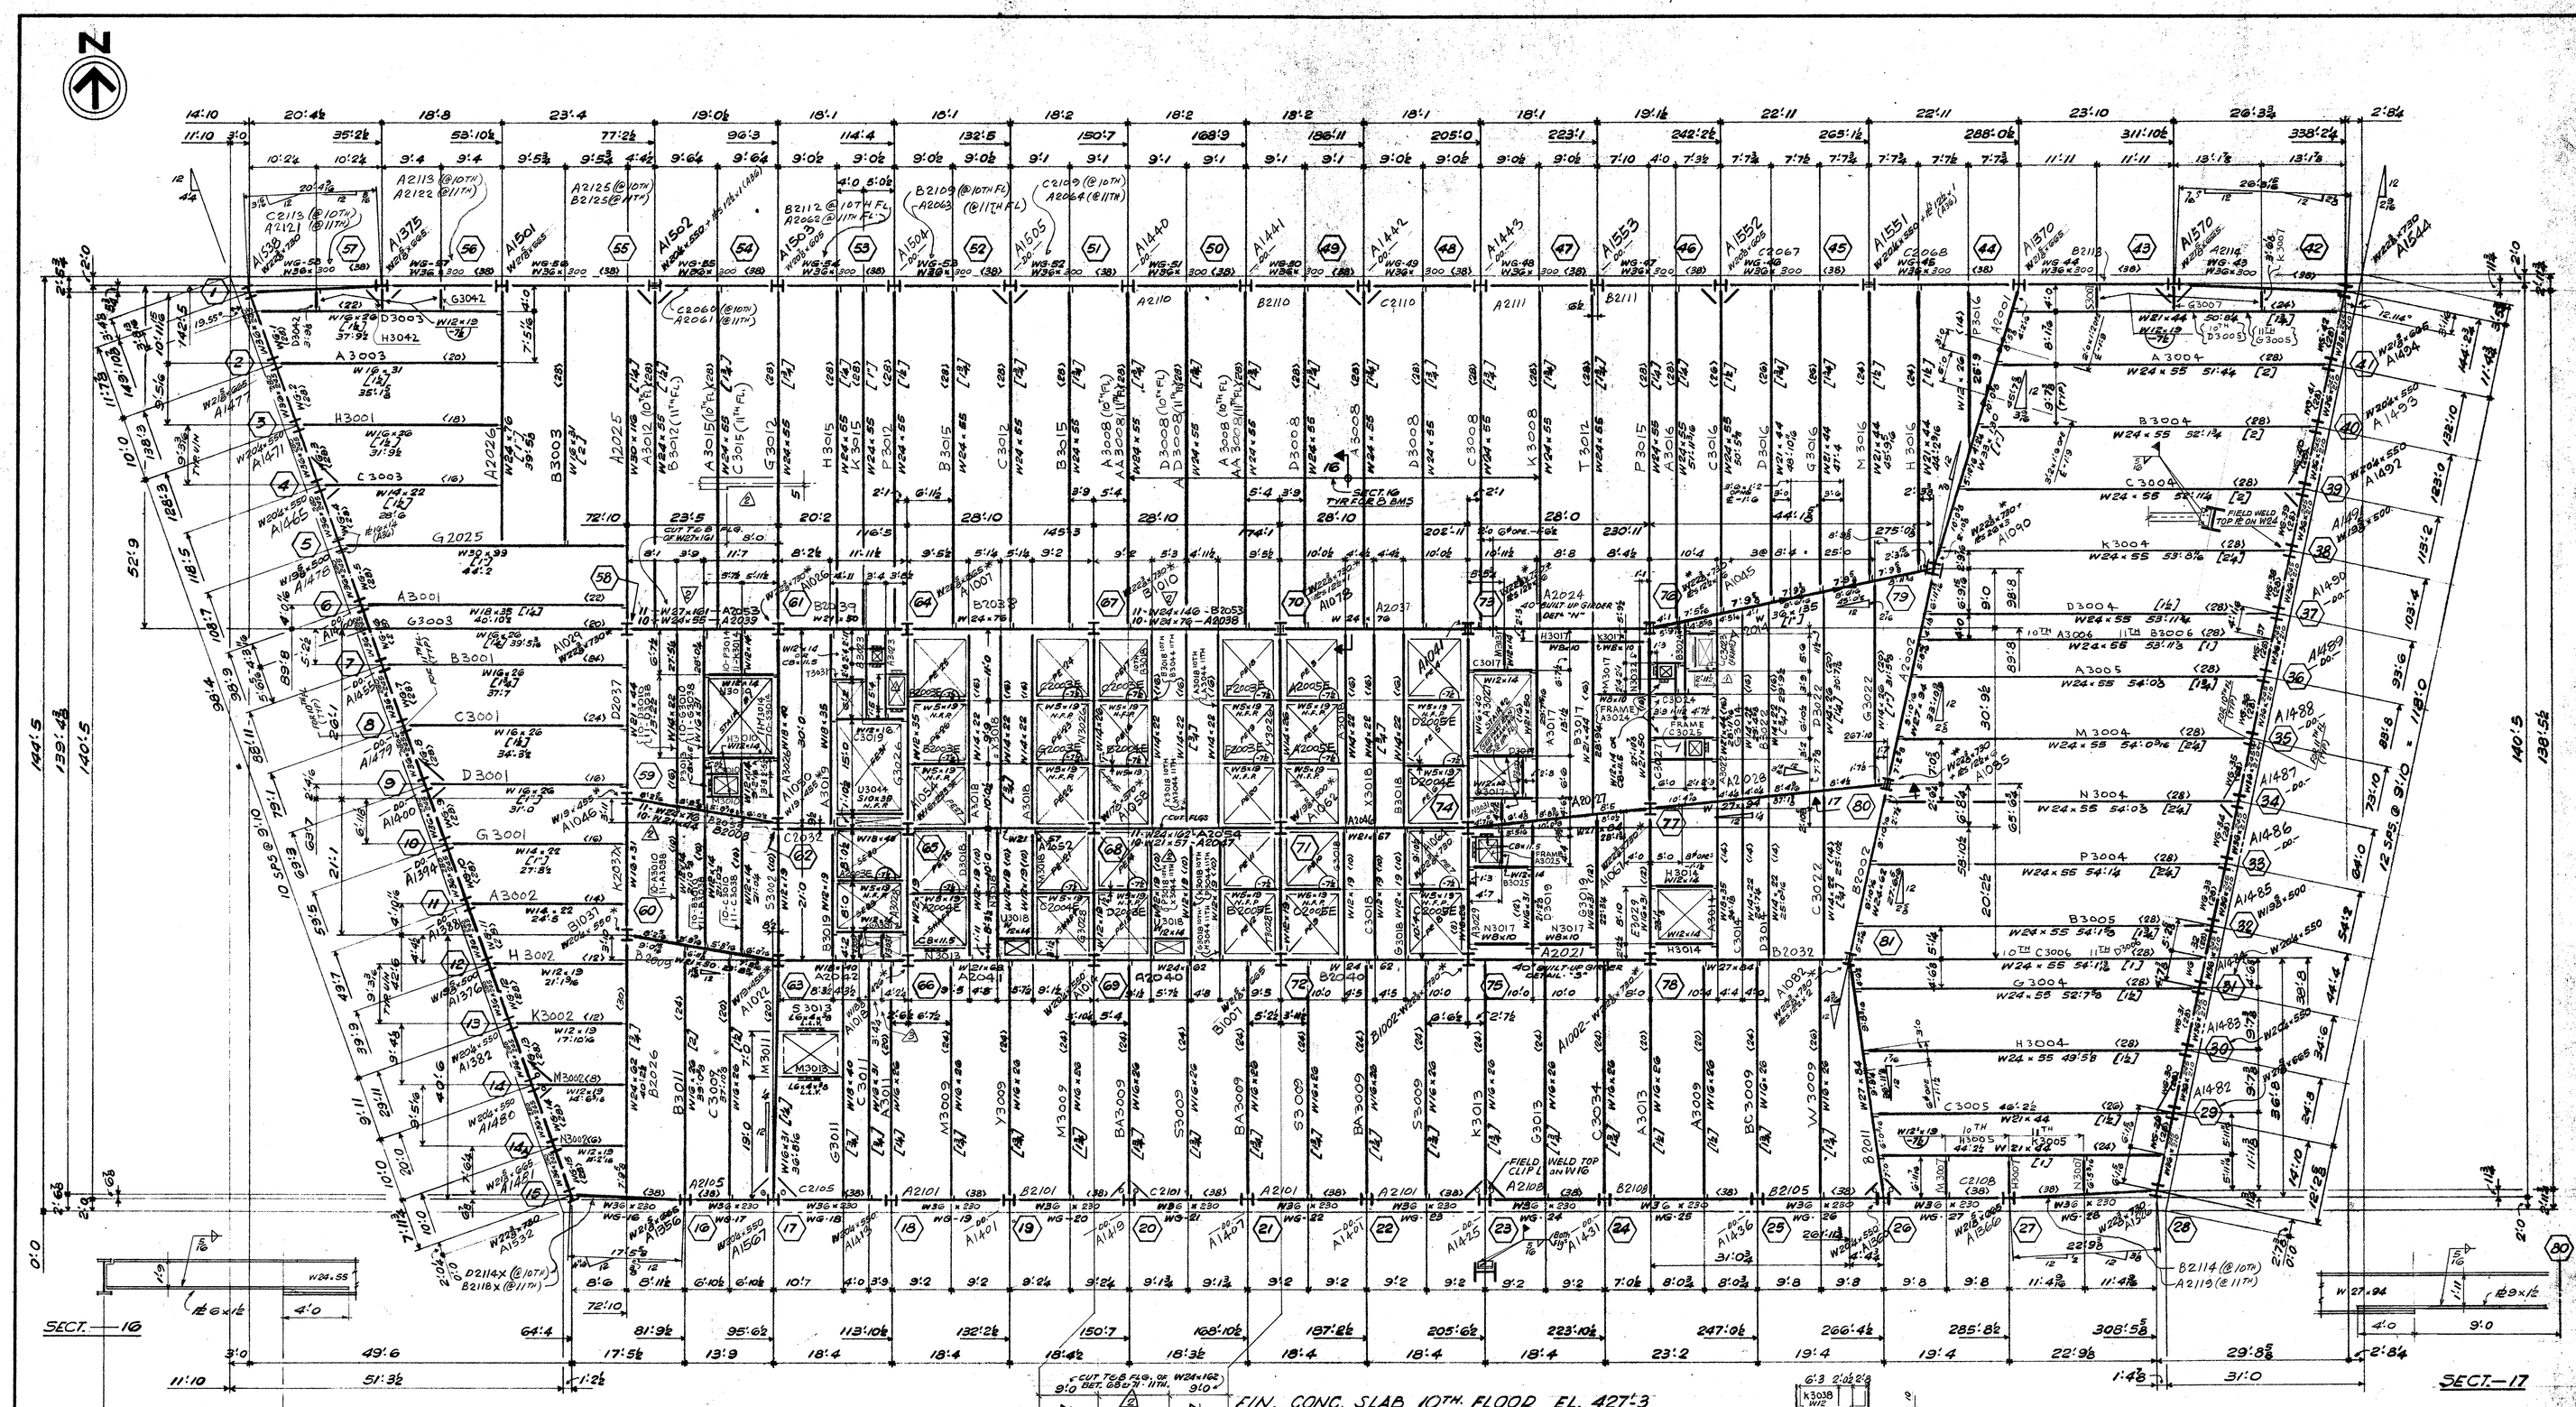


FIN. CONC. SLAB 10TH. FLOOR EL. 427'-3

FIN. CONC. SLAB 11TH. FLOOR EL. 440'-0

TOP OF STEEL 5½" BELOW FIN. CONC. SLAB U.N.

ALL BEAMS SHALL BE ASTM A-572 GRADE 50 EXCEPT WIND GIRDERS - INDICATED "WG" ON PLAN.

ALL BEAMS W8×19 (-7½) & SPANDREL BRACE BEAMS W12×19 (-7½) WHICH SHALL BE ASTM A-36

ALL COLS ARE A36 EXCEPT COLS WITH * WHICH ARE A572 GR.50

REINF. PLS FOR COLS WITH * UP TO 2" THK. — A572 GR.50
OVER 2" THK. — A588
OVER 4" THK. — A572 GR.42
OVER 6" THK. — A588

BEAM OPENING ℄ ELEVATIONS, ARE GIVEN WITH RESPECT TO TOP OF STEEL.

(....) INDICATES ¾" × 5 SHEAR STUDS, FIELD APPLIED

[...] INDICATES CAMBER

FOR GENERAL NOTES — SEE E120

COL. SCHEDULE — E117, 117A

FOR SPANDREL BRACE CONNECTIONS TO PERIMETER BEAMS & WIND GIRDERS, SEE CW-1

4 FOR ADDITIONAL STUDS SEE CUST. DWG. 58 REV. I

NO.	DATE	BY	REVISION.
4	Nov 12/85	BF	NOTE FOR ADD. STUDS (X54)
3	5/29/85	GP	X26 OPE'G @ COL 66 REV.
2	5/19/85	GP	DERRICK SUPPORT BMS @ 11TH.
			ELECT'S CLOSET "C" REV. 3/21/85
1	4/19/85	GP	TO APPROVAL 4/17/85

Aug 28/85 E
July 5/85 E

REVISED	
DATE ___ BY ___	OPEN HOLES ___
DATE ___ BY ___	PAINT ___
DATE ___ BY ___	ERECTED BY ___
DATE ___ BY ___	FIELD PAINT ___
DATE ___ BY ___	INSPECTION ___

10TH & 11TH FLOOR FRAMING PLAN.
7 WORLD TRADE CENTER.
TISHMAN CONSTRUCTION. — CUSTOMER
EMERY ROTH & SONS P.C. — ARCHITECT
IRWIN G. CANTOR P.C. — ENGINEER

FRANKEL STEEL LIMITED
220 ATTWELL DRIVE UNIT 1 REXDALE, ONTARIO M9W 5B2

SQUAD F.R.
MADE BY: GP DATE 1 CHKD. BY JIM DATE 2/85

CONT. No. 84-15 SHEET E10/11