




NORTH ELEVATION (SECTION LOOKING NORTH.)

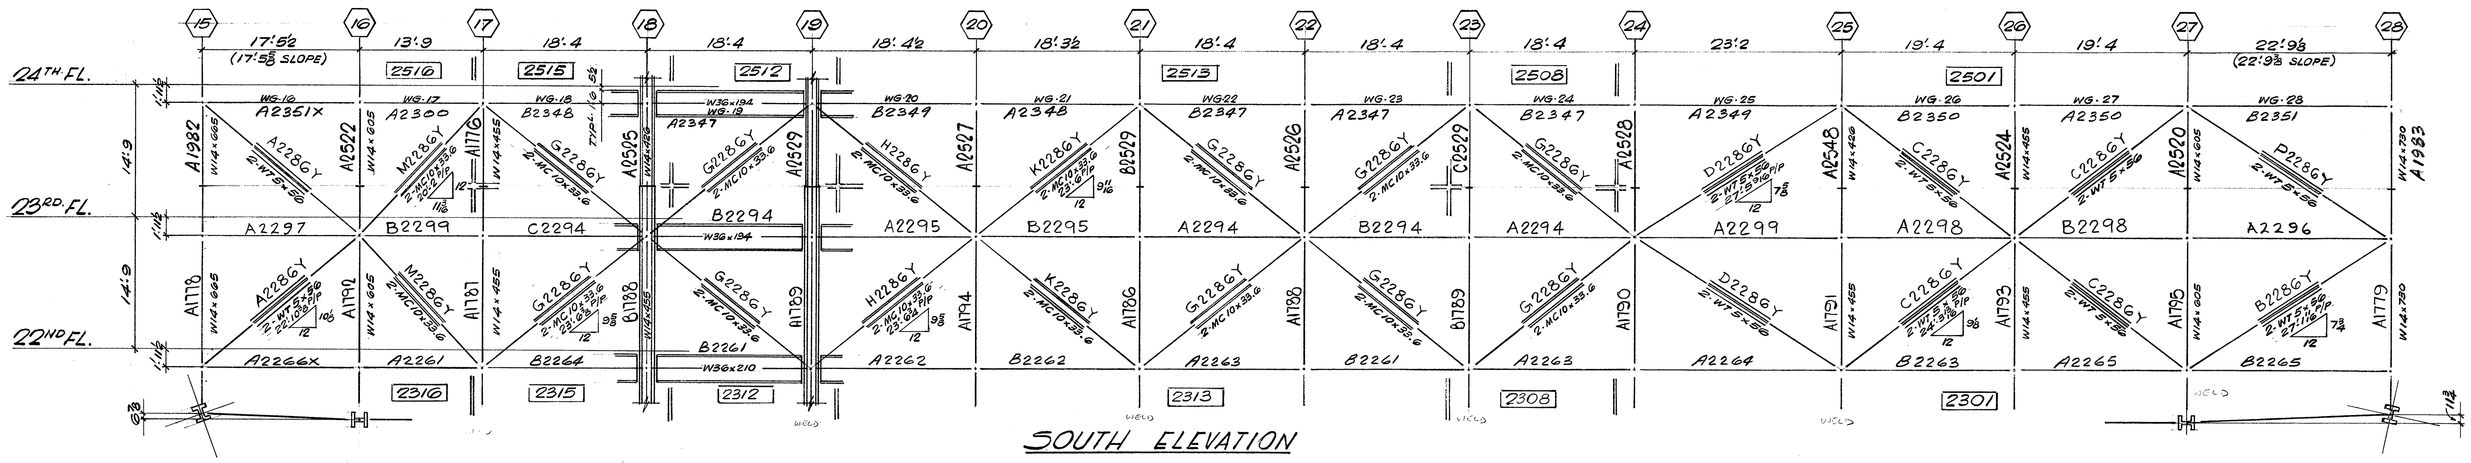


SOUTH ELEVATION

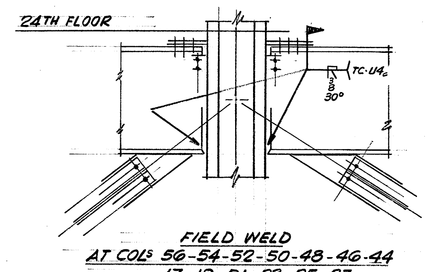


FIELD WELD
AT COLS 56-54-52-50-48-46-44
17-19-21-23-25-27

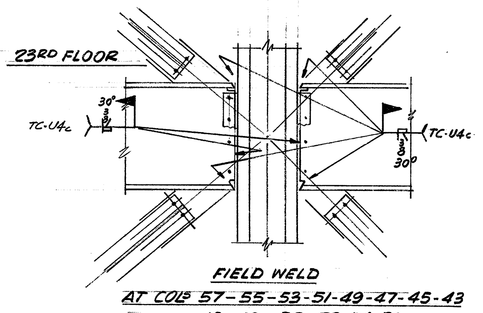


FIELD WELD
AT COLS 57-55-53-51-49-47-45-43
16-18-20-22-24-26

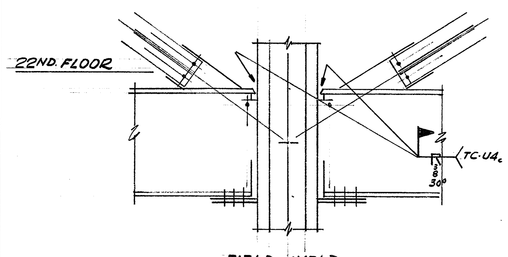

FIELD WELD
AT COLS 56-54-52-50-48-46-44
17-19-21-23-25-27

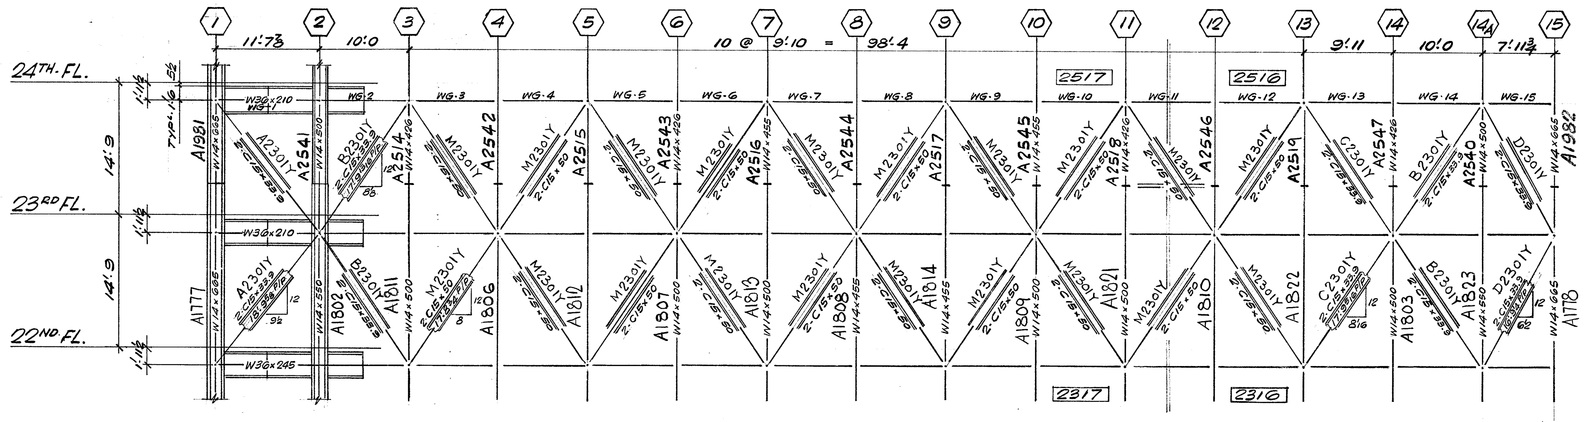

WEST ELEVATION

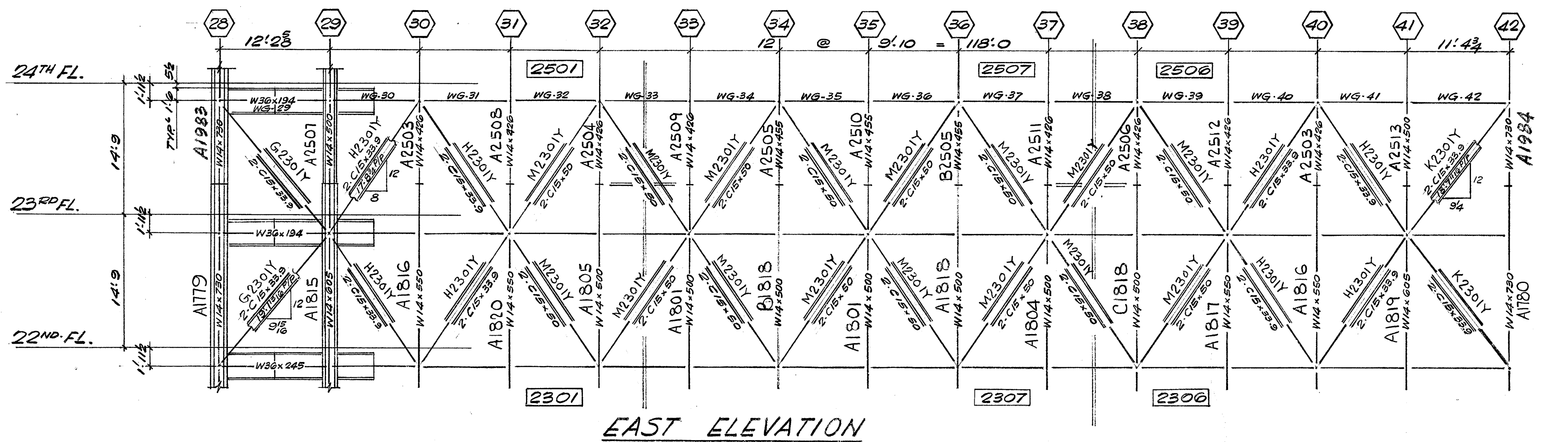

EAST ELEVATION

SUBSITUTIONS TO SUIT STOCK
2-MC10x33.6 IN LIEU OF 2-WT 4x33.5 -(N & S ELEV'NS)
2-C15x50 IN LIEU OF 2-C15x40 ---(E & W ELEV'NS)

STEEL GRADE:- ASTM-A36

FOR FORCES, CONNECTION DETAILS SEE DWGS. 9103 THRU 9170

COL. SCHEDULES :- E117; E118
FLOOR BEAMS :- E22/23; E24

Nov 19/85 E
Nov 8/85 E

FIELD WELDING ADDED △1

REVISED
DATE ____ BY ____
DATE ____ BY ____
DATE ____ BY ____
DATE Nov 19 BY GR

OPEN HOLES ____
PAINT ____
ERECTED BY ____
FIELD PAINT ____
INSPECTION ____

BELT TRUSS ELEVATIONS. 26TH TO 24TH FLR
7 WORLD TRADE CENTER.
TISHMAN CONSTRUCTION CUSTOMER
EMERY ROTH & SONS P.C. ARCHITECT
IRWIN G. CANTOR P.C. ENGINEER

FRANKEL STEEL LIMITED
220 ATTWELL DRIVE UNIT 1 REXDALE, ONTARIO M9W 5B2

SQUAD FR
MADE BY GP DATE June 20 CHKD. BY J.M. DATE June 85
CONT. No. 84-15 SHEET E122.