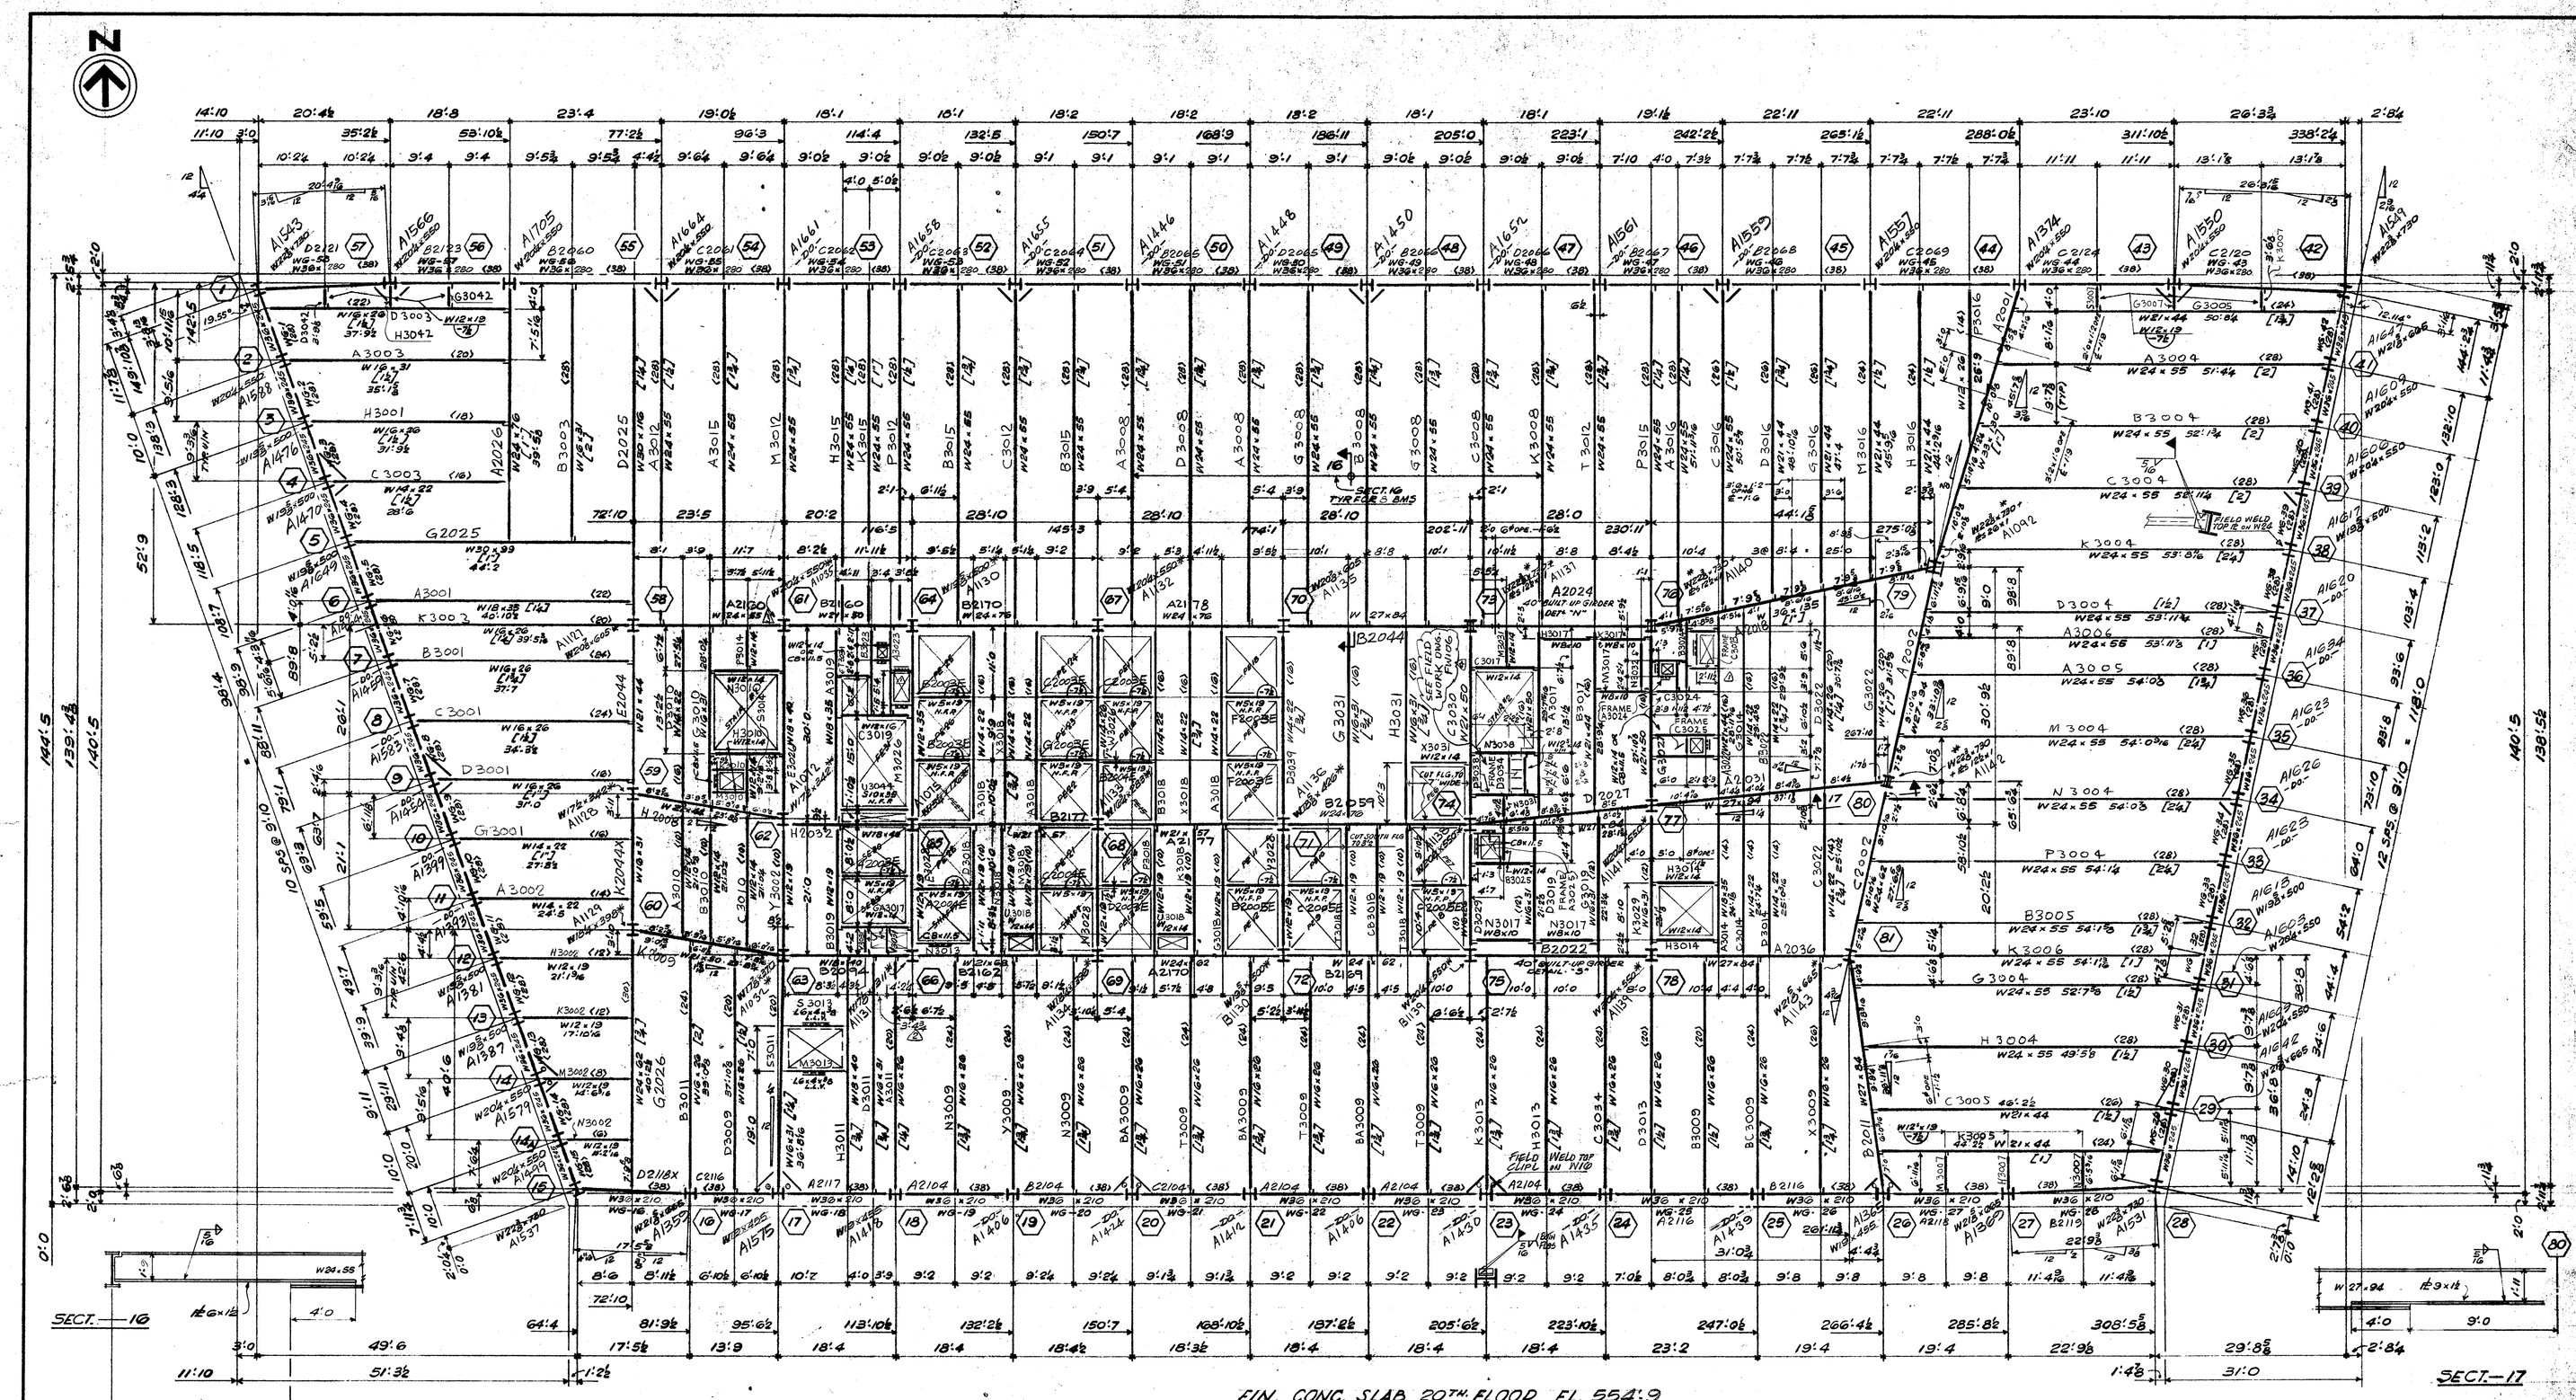


FIN. CONC. SLAB 20TH. FLOOR EL. 554:9

TOP OF STEEL 5½" BELOW FIN. CONC. SLAB U.N.
ALL BEAMS SHALL BE ASTM A-572 GRADE 50 EXCEPT — WIND GIRDERS: INDICATED "WG" ON PLAN.
ALL BEAMS W8×19 (7½) & SPANDREL BRACE BEAMS W12×19 (7½) WHICH SHALL BE ASTM A-36
ALL COLS ARE A36 EXCEPT COLS WITH * WHICH ARE A572 GR.50
REINF. PL'S FOR COLS WITH *, UP TO 2" THK. — A572 GR.50
OVER 2" THK. — A588
OVER 4" THK. — A572 GR.42
OVER 6" THK. — A588
BEAM OPENING & ELEVATIONS, ARE GIVEN WITH RESPECT TO TOP OF STEEL.
<....> INDICATES ¾"ø × 5 SHEAR STUDS, FIELD APPLIED
[....] INDICATES CAMBER
FOR GENERAL NOTES — SEE E120
COL. SCHEDULE — E117; 117A
FOR SPANDREL TRUSS CONNECTIONS TO PERIMETER COL'S & WIND GIRDERS, SEE CW-1
5 FOR ADDITIONAL STUDS SEE CUST. DWG. 58 REV. 1

11TH. TIER

REVISED			
DATE	BY	OPEN HOLES	
DATE	BY	PAINT	
DATE	BY	ERECTED BY	
DATE	BY	FIELD PAINT	
DATE	BY	INSPECTION	

20TH. FLOOR FRAMING PLAN.			
7 WORLD TRADE CENTER.			
TISHMAN CONSTRUCTION.	CUSTOMER		
EMERY ROTH & SONS P.C.	ARCHITECT		
IRWIN G. CANTOR P.C.	ENGINEER		

NO.	DATE	BY	REVISION.
5	Nov. 12/85	BF	NOTE FOR ADD. STUDS (X54)
4	Nov 6	SF	FW10G - ADDED
3	MAY 26	JIM	OPENING, KICKER & BM STIFN.
2	5/23/85	GP	X26 OPEN'G @ COLGG REV.
			ELEC'L CLOSET 'C' REV 3/21/85.
1	04/9/85	GP	TO APPROVAL 04/17/85

Nov 8/85 E
Aug 28/85 E
July 5/85 E

FRANKEL STEEL LIMITED
220 ATTWELL DRIVE UNIT 1 REXDALE, ONTARIO M9W 5B2

SQUAD F.R. | MADE BY: GP | DATE | CHKD. BY Jim | DATE | APPD.
CONT. No. 84-15 | SHEET E20