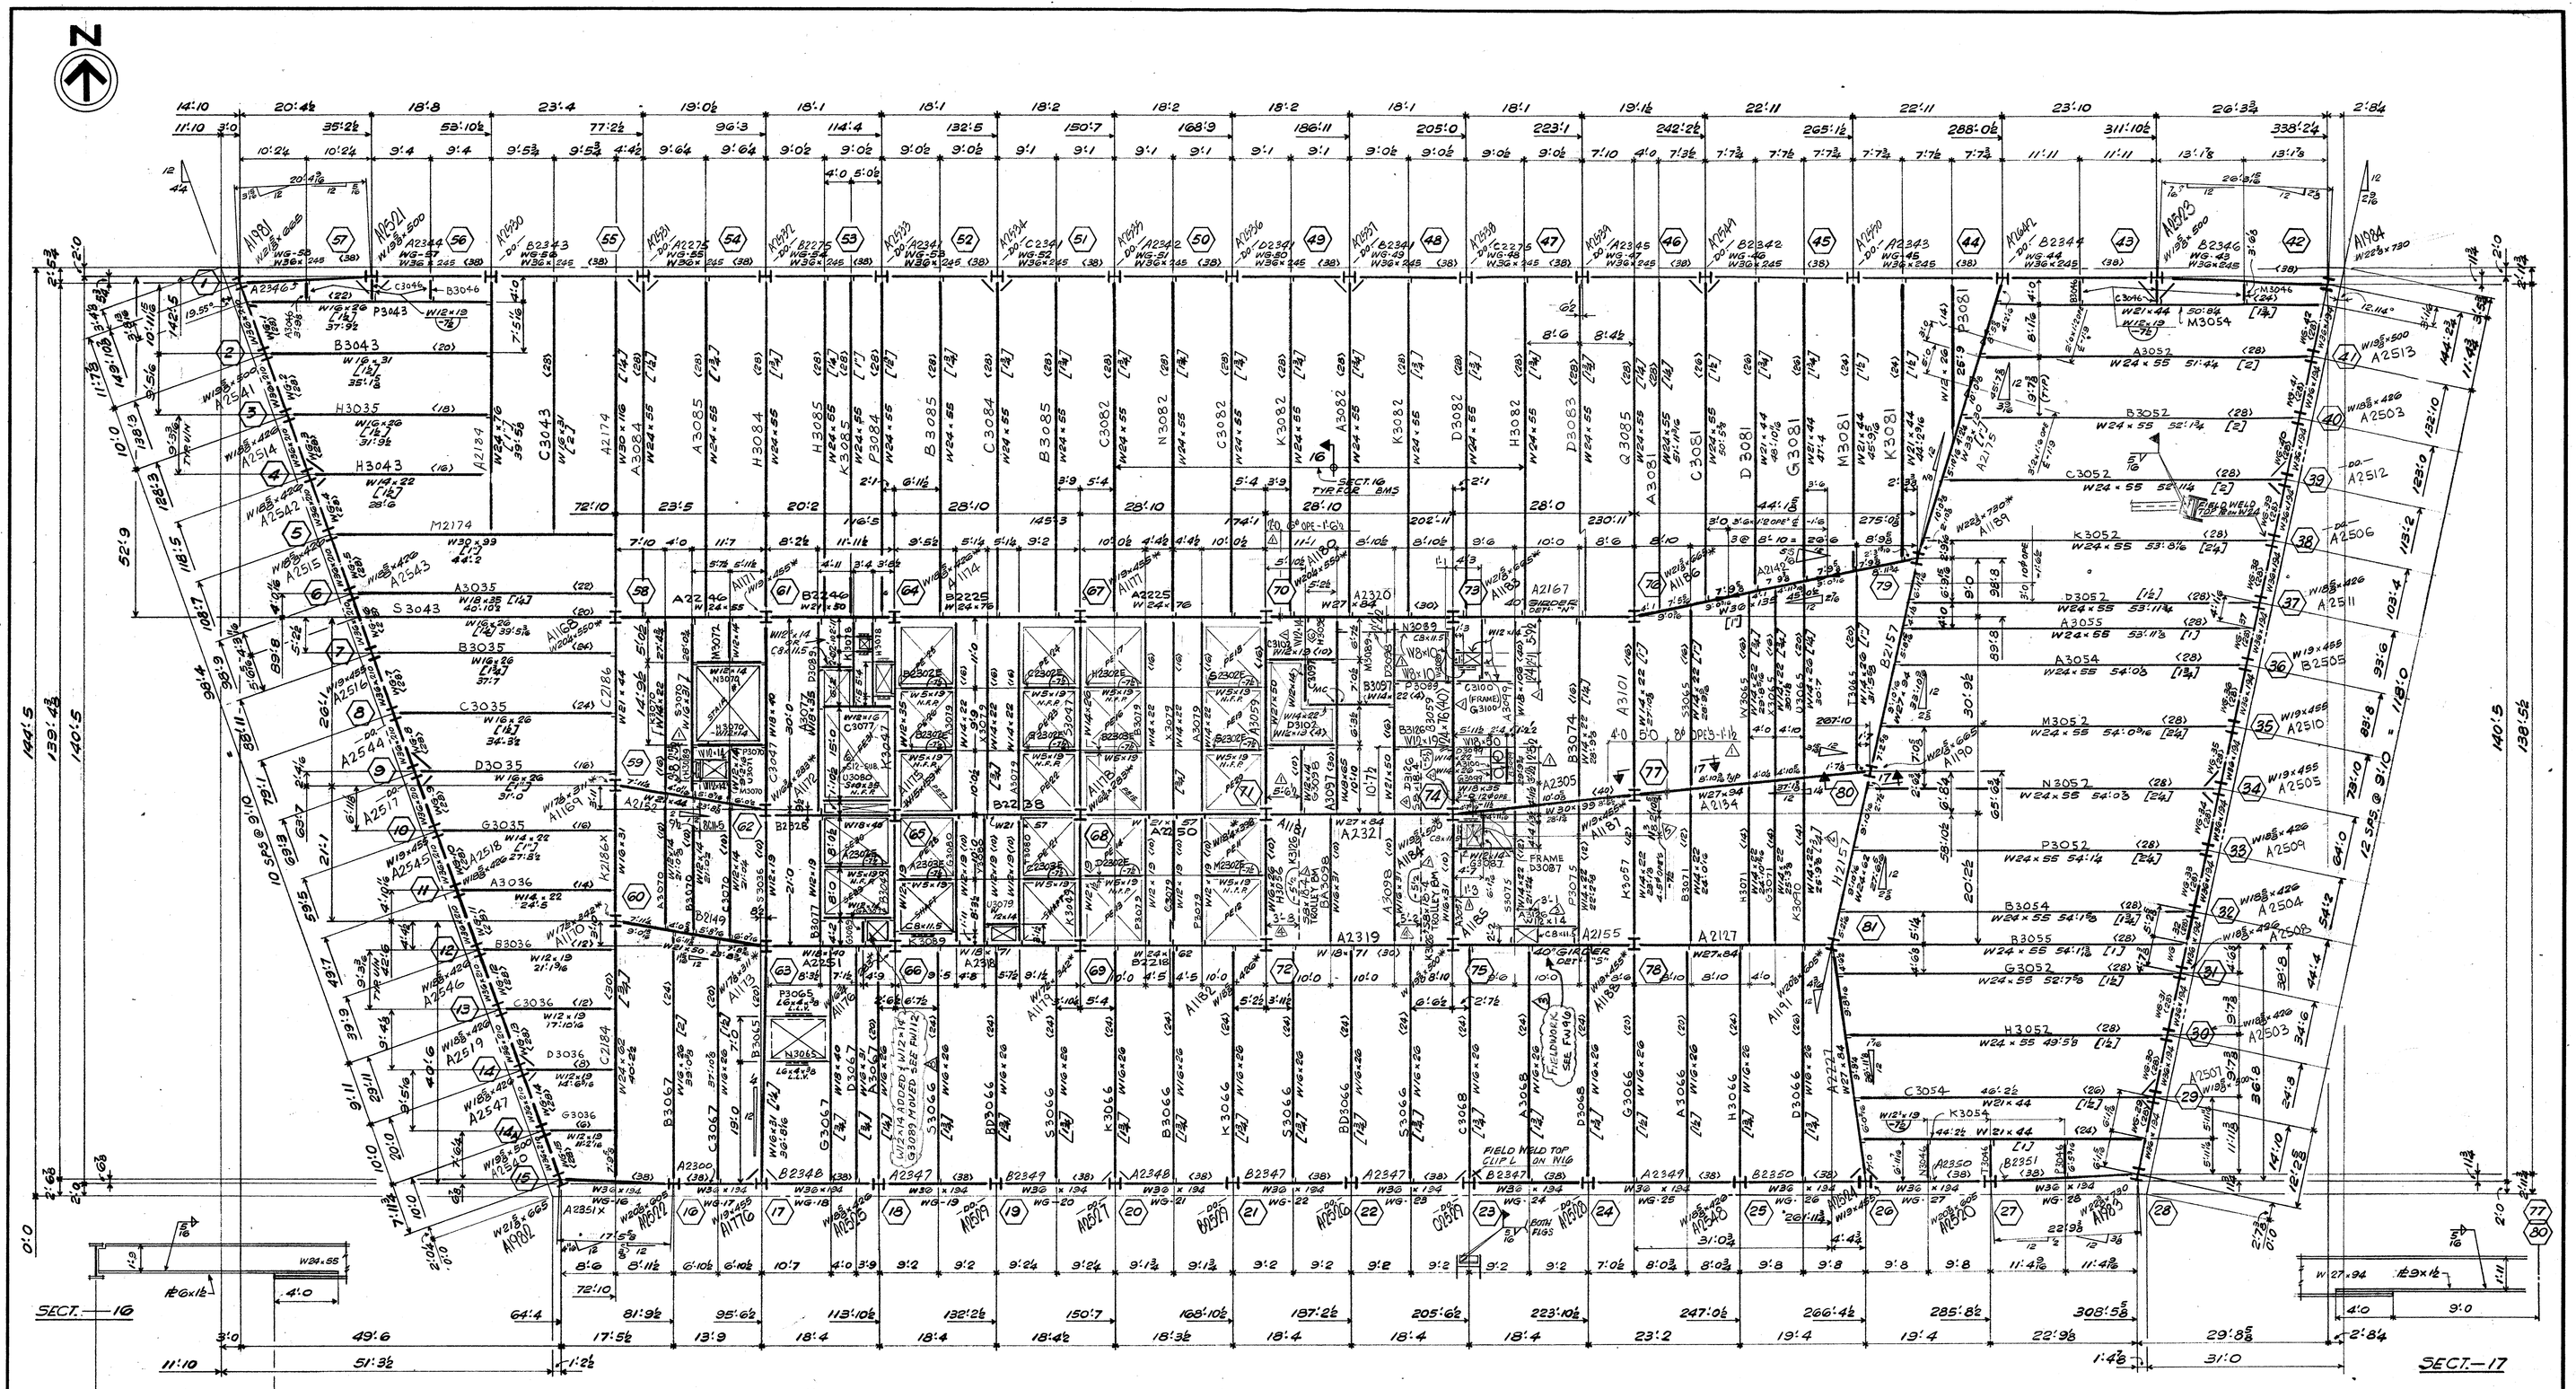


FOR KEY PLAN SHOWING CONNECTION LOCATIONS SEE DWG. 9154

FIN. CONC. SLAB 24TH FLOOR EL. 611'-9
TOP OF STEEL 5½" BELOW FIN. CONC. SLAB U.N.
ALL BEAMS SHALL BE ASTM A-572 GRADE 50 EXCEPT:—
WIND GIRDERS: INDICATED "WG" ON PLAN.
ALL BEAMS W5×19 (-7½) & SPANDREL BRACE BEAMS W12×19 (-7½)
WHICH SHALL BE ASTM A-36

ALL COLS ARE A36 EXCEPT COLS WITH * WHICH ARE A572 GR.50
REINF. PLS FOR COLS WITH *, UP TO 2" THK.—A572 GR.50
OVER 2" THK.—A588
OVER 4" THK.—A572 GR.42
OVER 6" THK.—A588

BEAM OPENING ℄ ELEVATIONS, ARE GIVEN WITH RESPECT TO TOP OF STEEL.

<....> INDICATES ¾" × 5 SHEAR STUDS, FIELD APPLIED
[---] INDICATES CAMBER

FOR GENERAL NOTES—SEE E120
COL. SCHEDULES—E117; 117A; 118
FOR SPANDREL TRUSS CONNECTIONS TO PERIMETER COLS. & WIND GIRDERS, SEE CW-1
FOR BELT-TRUSS ELEVATIONS & DETAILS SEE E122
7 FOR ADDITIONAL STUDS SEE CUST. DWG. 58 REV. 7

13TH TIER

REVISED		
DATE	BY	OPEN HOLES
DATE	BY	PAINT
DATE	BY	ERECTED BY
DATE	BY	FIELD PAINT
DATE	BY	INSPECTION

24TH. FLOOR FRAMING PLAN.
7 WORLD TRADE CENTER.
TISHMAN CONSTRUCTION. CUSTOMER
EMERY ROTH & SONS P.C. ARCHITECT
IRWIN G. CANTOR P.C. ENGINEER

NO	DATE	BY	REVISION.
8	JAN. 22/86	SF	X60 NOTE ADDED BUILT2 E COL. 66
7	NOV 12/85	BF	NOTE FOR ADD. STUDS (X54)
6	OCT. 15, 85	HSS	STACK SUB. SIZE X35 FOR S10X35 NEAR COL. G5
5	SEP. 9/85	WHM	LOCN. OF ¾" APPL. DWG. FRAME D3087
4	AUG 23/85	BF	X43 - TROLLEY BMS LOCATED
3	AUG 21/85	BF	X44 BMS ADDED FOR OPENS BETWEEN 15 & 16
2	JUNE 5/85	BF	TO APPROVAL (120 OPENS LOC. NEAR 74
1	MAY 6	JIM	TO SUIT NEW CUST DWG 58

FRANKEL STEEL LIMITED
220 ATTWELL DRIVE UNIT 1 REXDALE, ONTARIO M9W 5B2

SQUAD F.R. MADE BY GP DATE CHKD. BY JIM DATE MAY 2
CONT. No. 84-15 SHEET E24