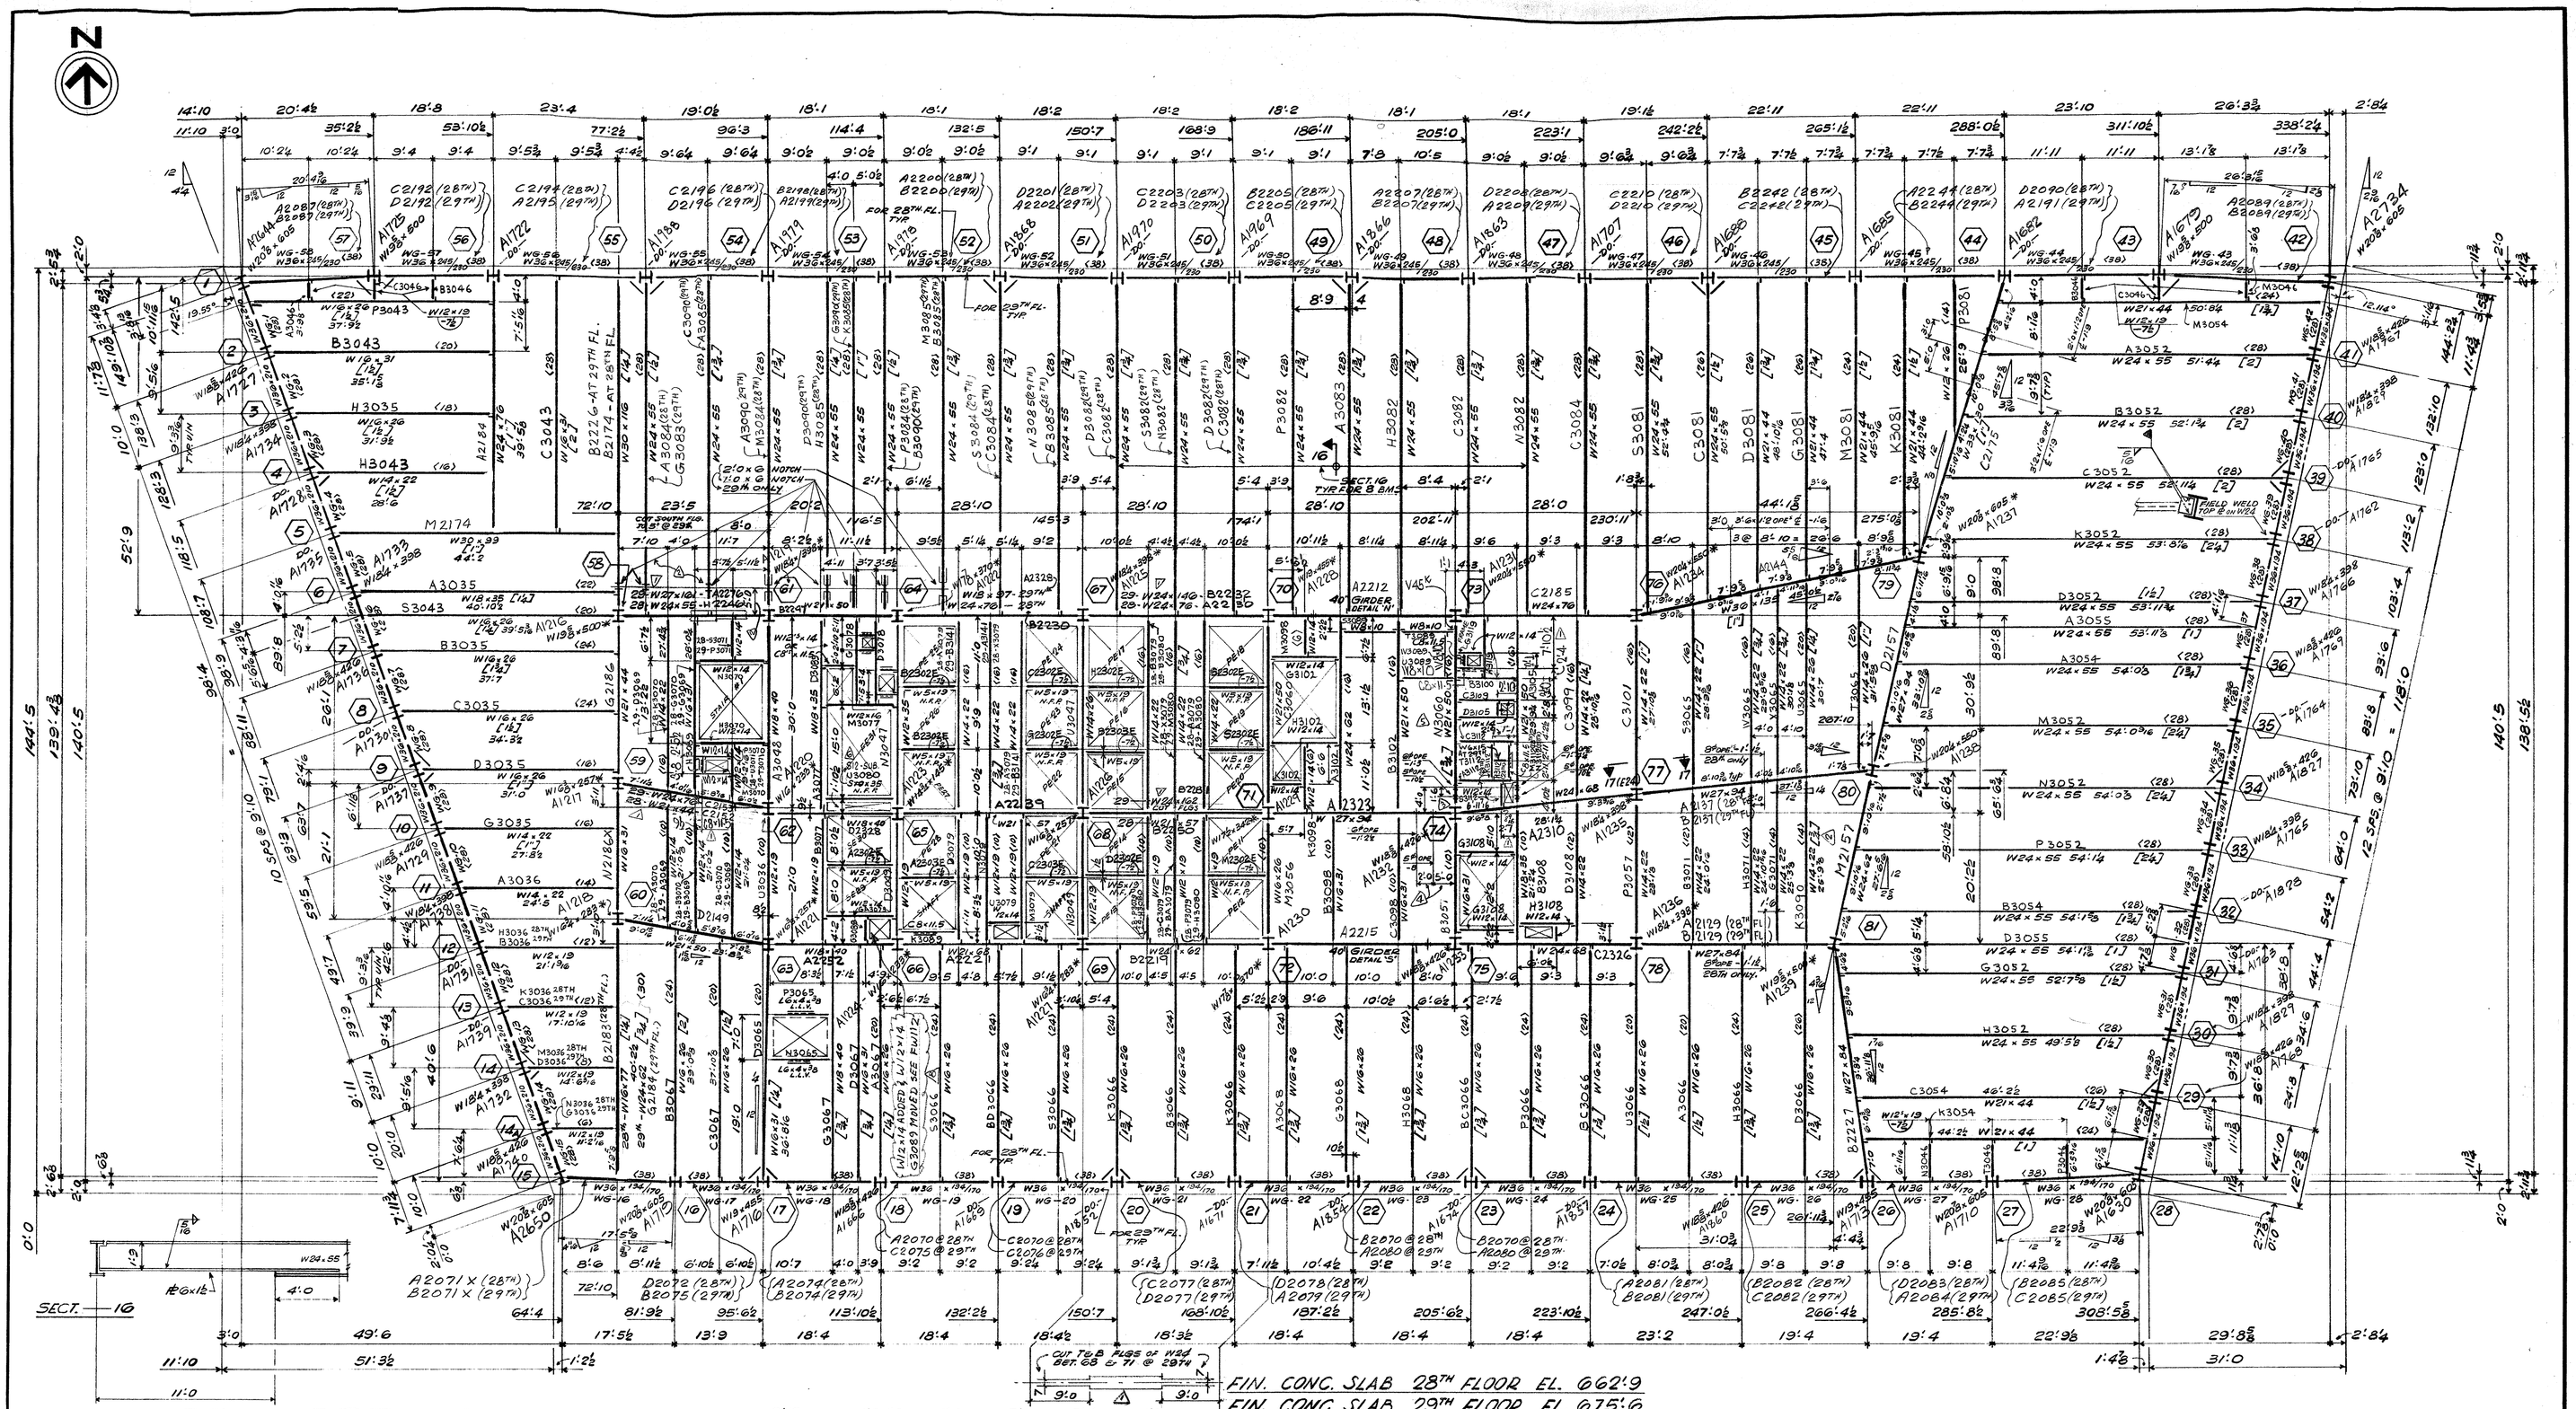


FIN. CONC. SLAB 28TH FLOOR EL. 662'-9
FIN. CONC. SLAB 29TH FLOOR EL. 675'-6
TOP OF STEEL 5½" BELOW FIN. CONC. SLAB U.N.
ALL BEAMS SHALL BE ASTM A-572 GRADE 50 EXCEPT:—
WIND GIRDERS · INDICATED "WG" ON PLAN.
ALL BEAMS W5×19 (-7½) & SPANDREL BRACE BEAMS W12×19 (-7½)
WHICH SHALL BE ASTM A-36

ALL COL'S ARE A36 EXCEPT COLS WITH * WHICH ARE A572 GR.50
REINF. PL'S FOR COLS WITH *, UP TO 2" THK.— A572 GR.50
OVER 2" THK.— A588
OVER 4" THK.— A572 GR.42
OVER 6" THK.— A588

BEAM OPENING ℄ ELEVATIONS, ARE GIVEN WITH RESPECT TO TOP OF STEEL.

<....> INDICATES ¾"Ø × 5 SHEAR STUDS, FIELD APPLIED
[...] INDICATES CAMBER

FOR GENERAL NOTES — SEE E120
COL. SCHEDULES — E118; 118A
FOR SPANDREL TRUSS CONNECTIONS TO PERIMETER COLS. & WIND GIRDERS, SEE C W-2
⚠1 FOR ADDITIONAL STUDS SEE CUST. DWG. 58 REV. 1

NO.	DATE	BY	REVISION.
8	JAN. 23/86	SF	X60 NOTE ADDED PW12 @ COL. 66
7	NOV. 13/85	BF	NOTE FOR ADD. STUDS (X54)
6	OCT. 15/85	HSS	STOCK SUB. S18×35 FOR S10×35 NEAR COL. 65
5	AUG. 28/85	BF	X44 · NOTE FOR 29TH FL. ONLY REMOVED NEAR 74
4	AUG. 20/85	BF	X44 HLG RE-LOCATED NEAR 74
3	JULY 4/85	BF	HLG LOCATED NEAR COL. 74
2	JUNE 4/85	BF	(X22) NOTICES ADDED AT 29TH FL NEAR COL. 58
1	MAY 6	JM	TO SUIT CUST DWG. SH /B\
			DERRICK SUPPORT BMS @ 29TH FL...

15TH TIER Nov 25/85 E

REVISED			
DATE	BY	OPEN HOLES	
DATE	BY	PAINT	
DATE	BY	ERECTED BY	
DATE	BY	FIELD PAINT	
DATE	BY	INSPECTION	

28TH & 29TH FLOOR FRAMING PLAN.
7 WORLD TRADE CENTER.
TISHMAN CONSTRUCTION. — CUSTOMER
EMERY ROTH & SONS P.C. — ARCHITECT
IRWIN G. CANTOR P.C. — ENGINEER

FRANKEL STEEL LIMITED
220 ATTWELL DRIVE UNIT 1 REXDALE, ONTARIO M9W 5B2

SQUAD F.R.
MADE BY GP DATE CHKD. BY JM DATE MAY 7
CONT. No. 84-15 SHEET E28/29